City of Prince George
HISTORY SHEET

SHEET NUMBER **4439** Roll Number 008700.842

Legal: LOT'S 67 BLOCK D.L. 482 PLAN 22883

Address: 366 KILLDEER CRES.

Sanitary Connection: # SIZE 4" MATERIAL A.C. INV. 90.62 CONNECTED

Water Connection # SIZE 3/4" MATERIAL Cu METER None CONNECTED

Storm Connection: # SIZE MATERIAL INV. CONNECTED

Cash Receipt No's: WATER SANITARY STORM

CURB FROM PROPERTY LINE PAVEMENT WIDTH

B.C. HYDRO UNDERGROUND CONNECTION

B.C. TELEPHONE UNDERGROUND CONNECTION

INLAND GAS

Information Sheets:

Comments: BM-200.29 NE COR. FLEG KILLDEER & NILES MUNICIPAL STANDARD CONN OFFSET
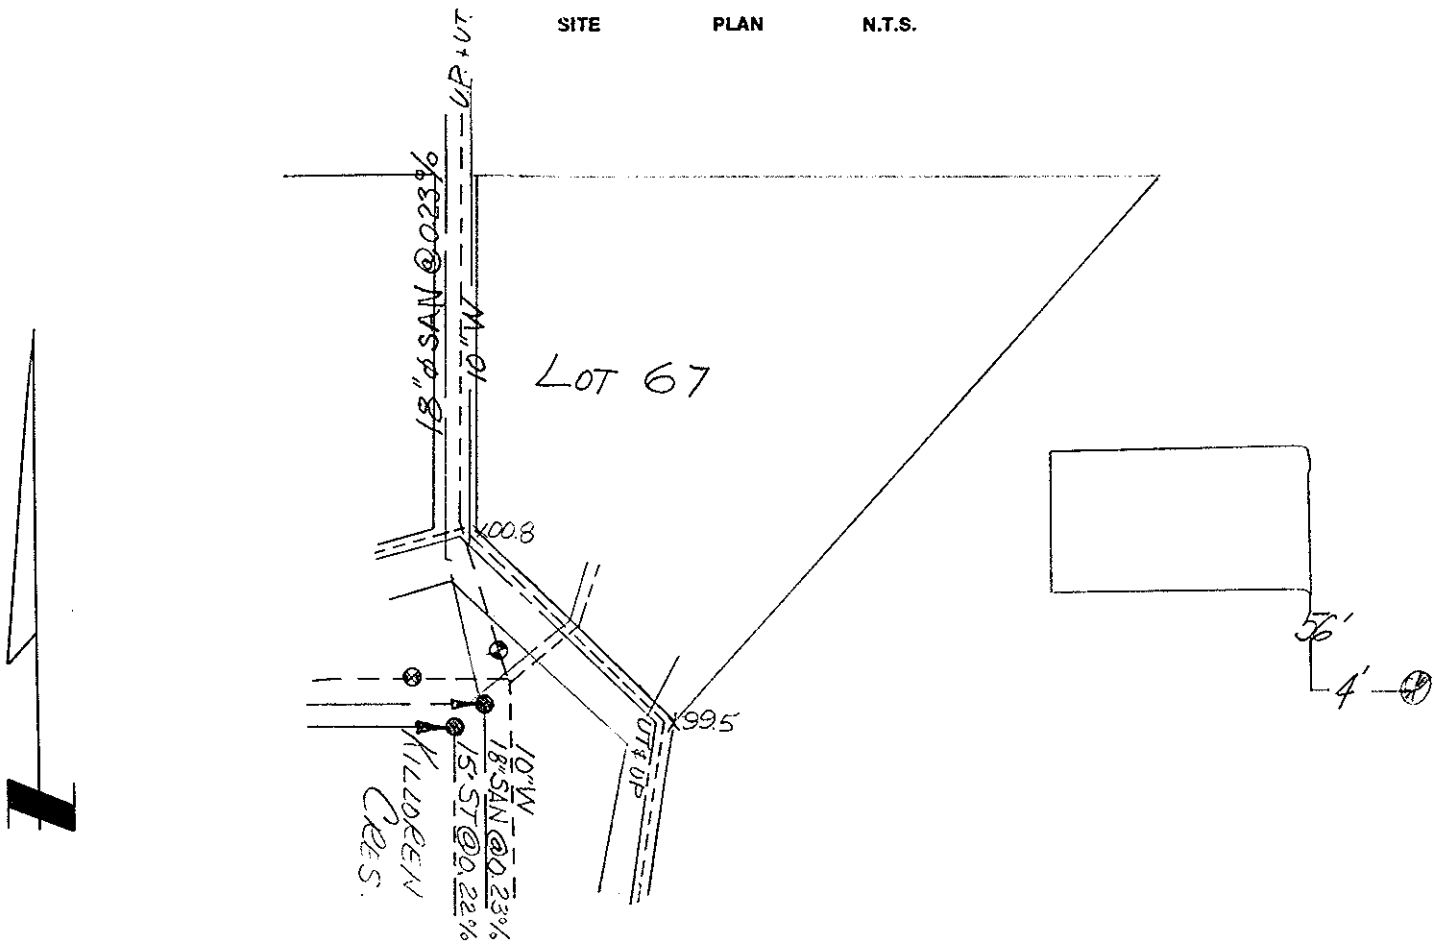
SITE PLAN N.T.S.