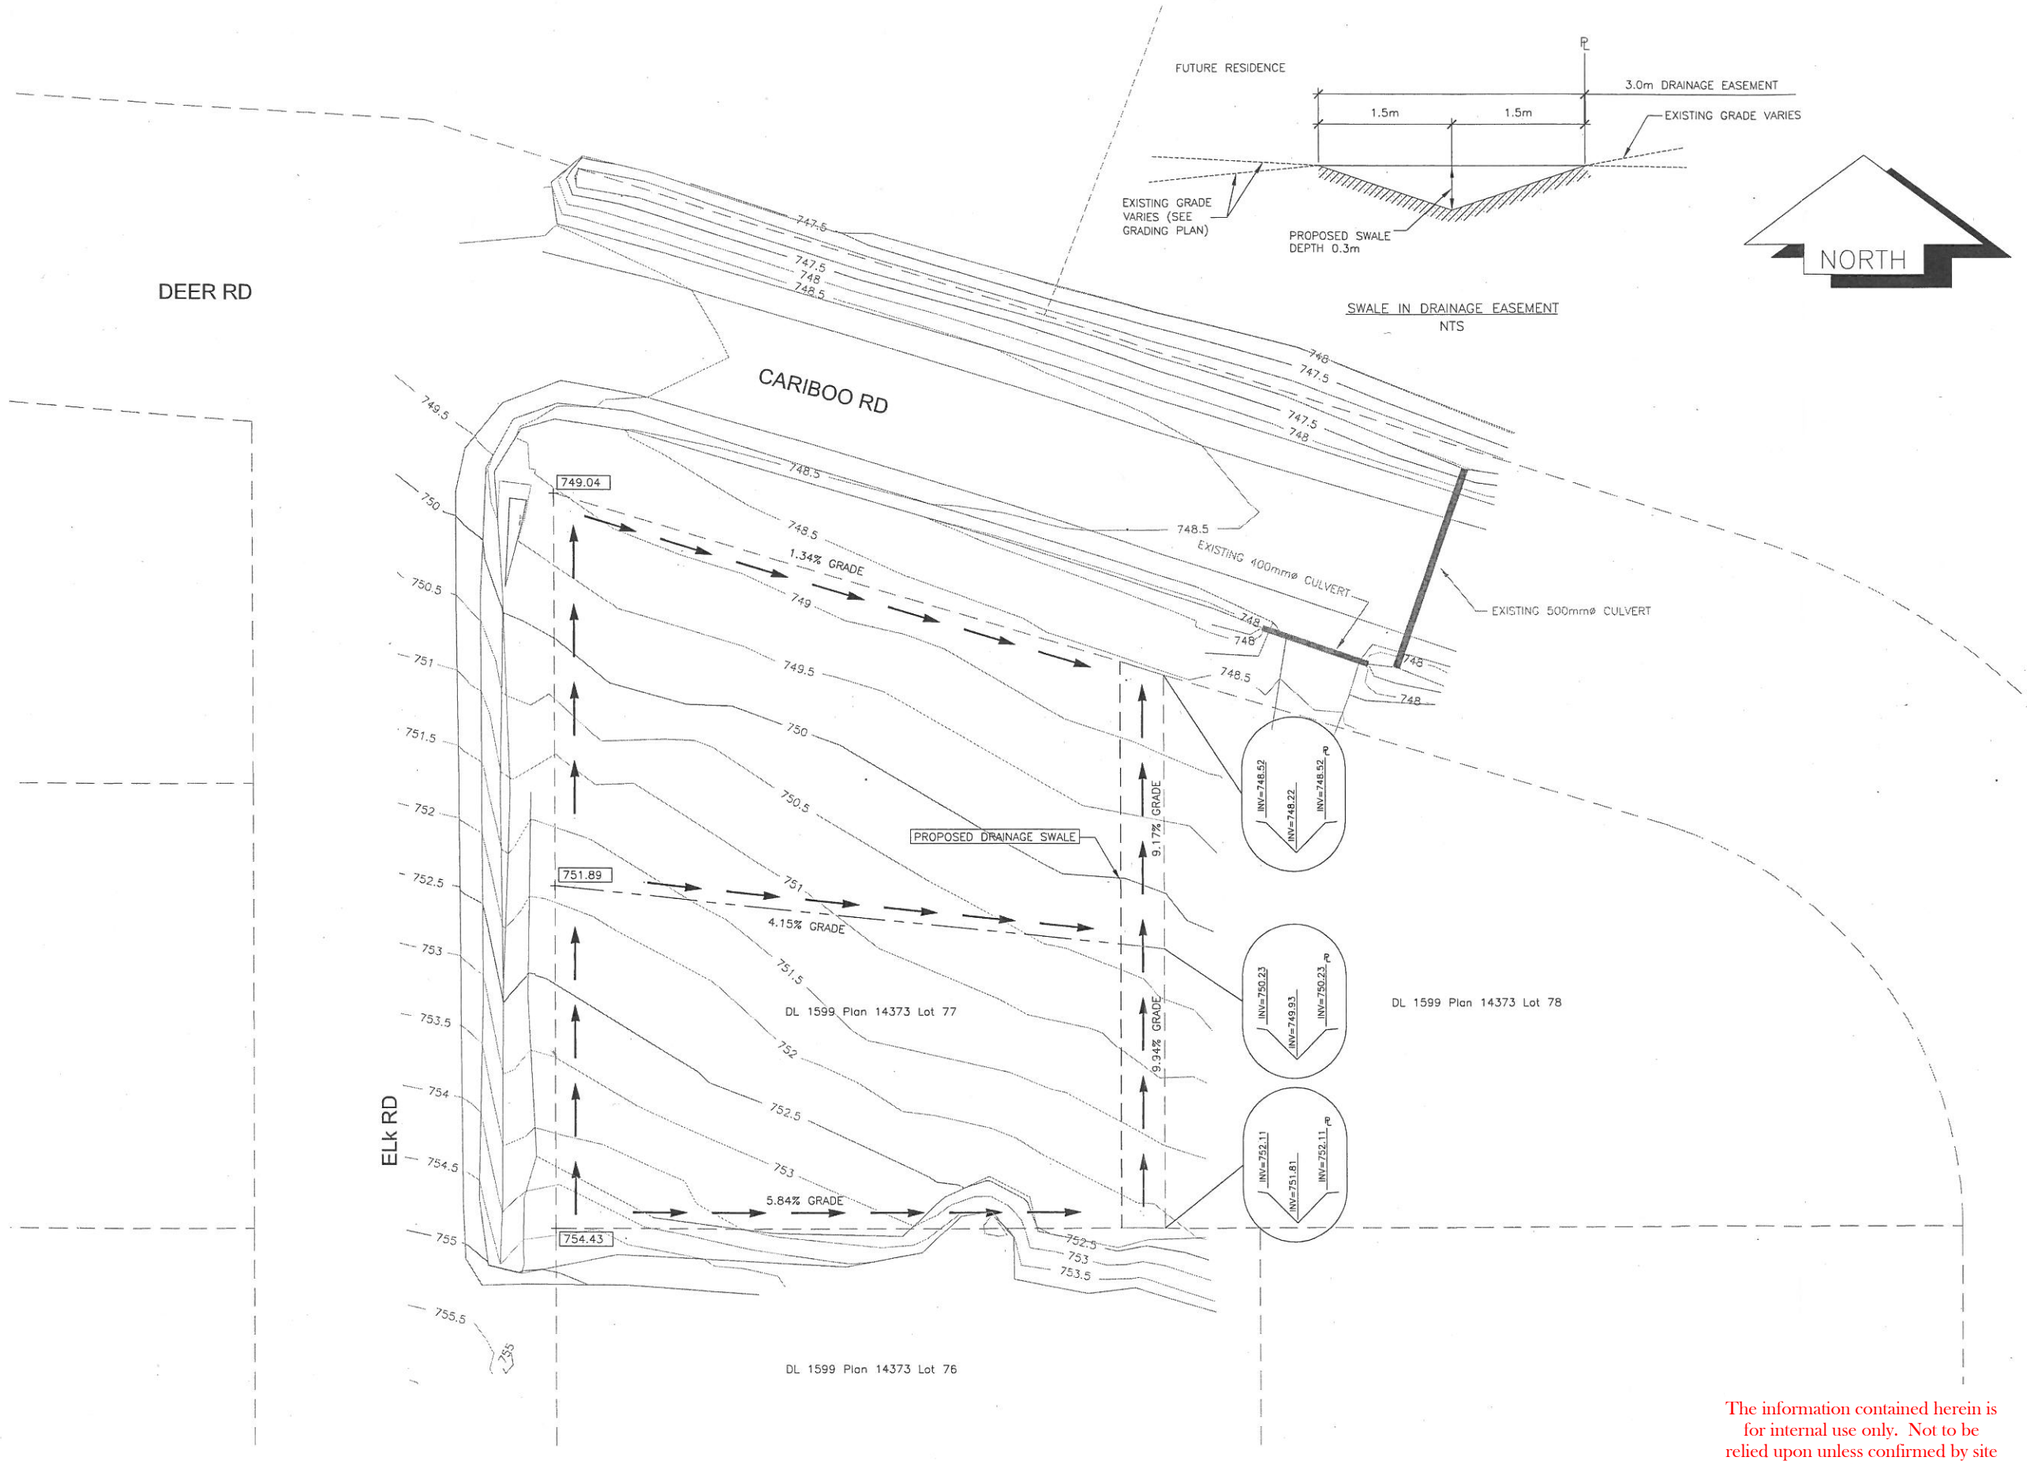

LEGEND

- PROPOSED DITCH
- 754.43 PROPOSED ELEVATION
- PROPOSED EASEMENT
- EXISTING LEGAL
- PROPOSED LEGAL

NO.	DATE	REVISION	DR.

CITY OF
PRINCE GEORGE
Development Services

DRAWN:	MLC
CHECKED:	JRB
ENGINEER:	TF
SURVEY FILE:	
DRAWING FILE:	BASE.dwg
CORRESPONDENCE:	CPG
GRID:	
DATE:	01/12/2007
SCALES:	HORZ. 1:200

7106 ELK ROAD SUBDIVISION

LOT GRADING PLAN

CONSULTANTS PROJECT No.
1014-485-01
DRAWING No.
C001

SHEET No.	REV. No.
1 OF	0

The information contained herein is for internal use only. Not to be relied upon unless confirmed by site inspection and/or investigation.

G:\Job Files\1000\1014\485\DESIGN\BASE.dwg