City of Prince George
HISTORY SHEET
LOT GRADING INFORMATION

PID: 026641259

Legal: LOT 6 DL: 1599 PLAN: BCP23123

Address: 7095 Eugene Rd. SCALE: 1:250

NOTES:

1. THE OCCUPANCY PERMIT WILL BE ISSUED BY THE CITY OF PRINCE GEORGE WHEN THE LOT GRADING AND/OR DRAINAGE SWALES CONFORM TO THE DESIGN AND TO THE SATISFACTION OF THE CITY OF PRINCE GEORGE BUILDING INSPECTOR.
2. ELEVATIONS SHOWN ARE PROPOSED LOT CORNER ELEVATIONS AND SWALE ELEVATIONS

742.40 FINAL LOT ELEVATION
741.90 TOP OF CURB ELEVATION
DRAINAGE DIRECTION
SW 741.90 FINAL SWALE ELEVATION
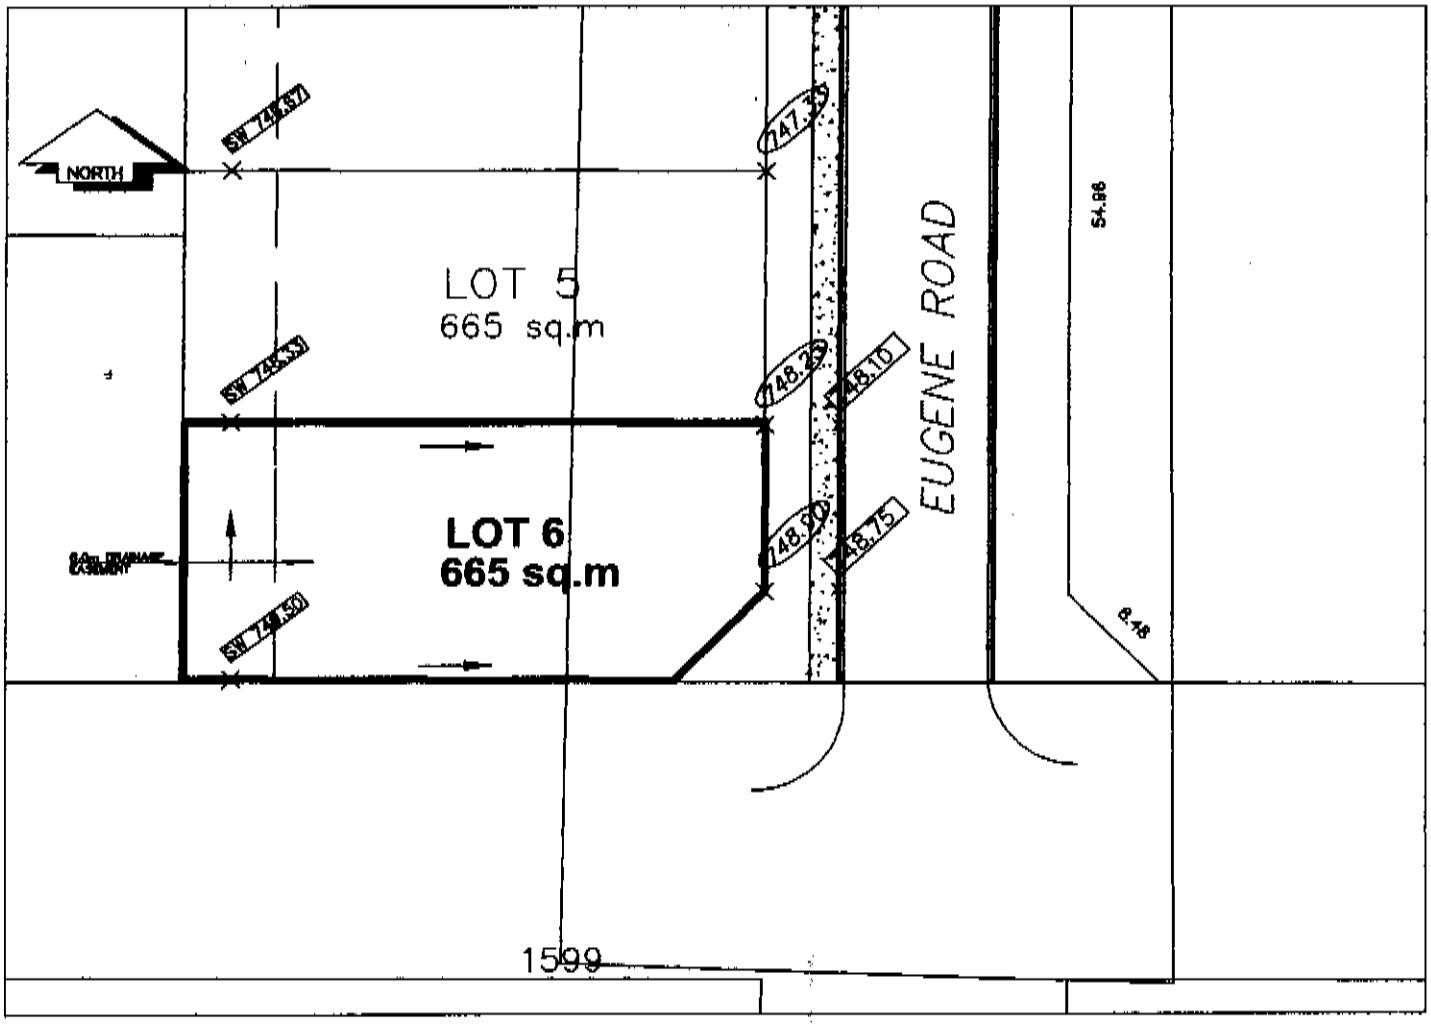
THE INFORMATION CONTAINED HEREIN IS FOR INTERNAL USE ONLY.
NOT TO BE RELIED UPON UNLESS CONFIRMED BY THE SITE INSPECTION AND/OR INVESTIGATION