# City of Prince George
## HISTORY SHEET
## LOT GRADING INFORMATION

PID: 027140091

Legal: LOT 10 D.L. 2003 PLAN BCP31246

Address: 1413 OMINECA PL\4700 GANNETT RD SCALE: 1:500

NOTES:

1. THE OCCUPANCY PERMIT WILL BE ISSUED BY THE CITY OF PRINCE GEORGE WHEN THE LOT GRADING AND/OR DRAINAGE SWALES CONFORM TO THE DESIGN AND TO THE SATISFACTION OF THE CITY OF PRINCE GEORGE BUILDING INSPECTOR.

2. ELEVATIONS SHOWN ARE PROPOSED LOT CORNER ELEVATIONS.

(742.40) FINAL LOT ELEVATION
[741.90] GUTTER LINE ELEVATION
(SW 742.40) BOTTOM OF SWALE ELEVATION
DRAINAIGE SWALE DIRECTION
LOT DRAINAGE DIRECTION
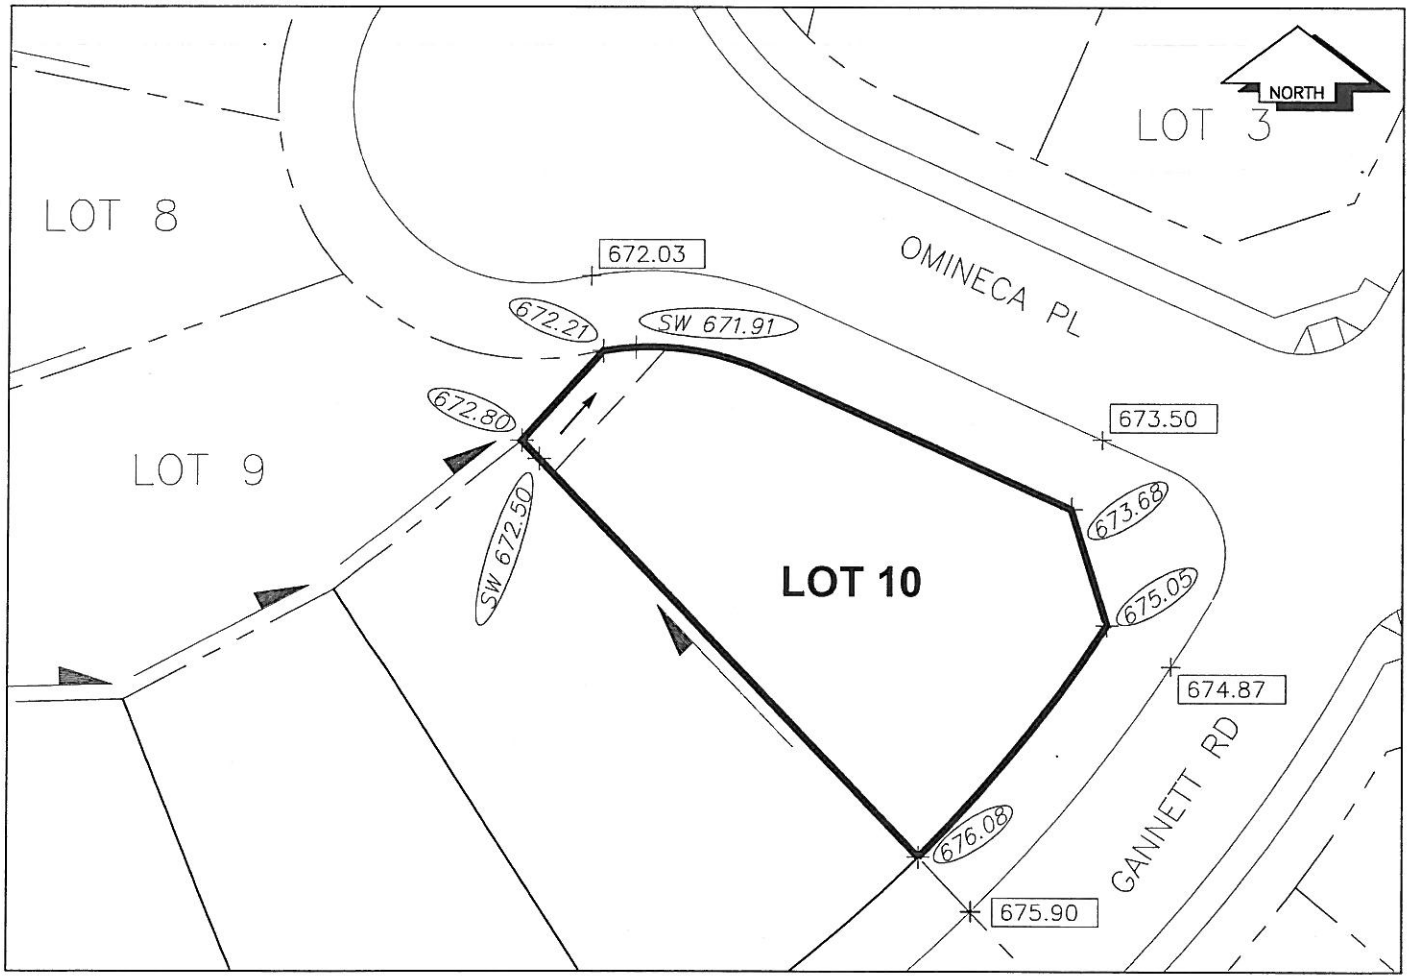
THE INFORMATION CONTAINED HEREIN IS FOR INTERNAL USE ONLY.
NOT TO BE RELIED UPON UNLESS CONFIRMED BY THE SITE INSPECTION AND/OR INVESTIGATION