City of Prince George
HISTORY SHEET
LOT GRADING INFORMATION

PID: 027140130

Legal: LOT 14 D.L. 2003 PLAN BCP31246

Address: 4605 GANNETT RD SCALE: 1:500

NOTES:

1. THE OCCUPANCY PERMIT WILL BE ISSUED BY THE CITY OF PRINCE GEORGE WHEN THE LOT GRADING AND/OR DRAINAGE SWALES CONFORM TO THE DESIGN AND TO THE SATISFACTION OF THE CITY OF PRINCE GEORGE BUILDING INSPECTOR.

2. ELEVATIONS SHOWN ARE PROPOSED LOT CORNER ELEVATIONS.

742.40 *FINAL LOT ELEVATION*
741.90 GUTTER LINE ELEVATION
SW 742.40 *BOTTOM OF SWALE ELEVATION*
DRAINAIGE SWALE DIRECTION
LOT DRAINAGE DIRECTION
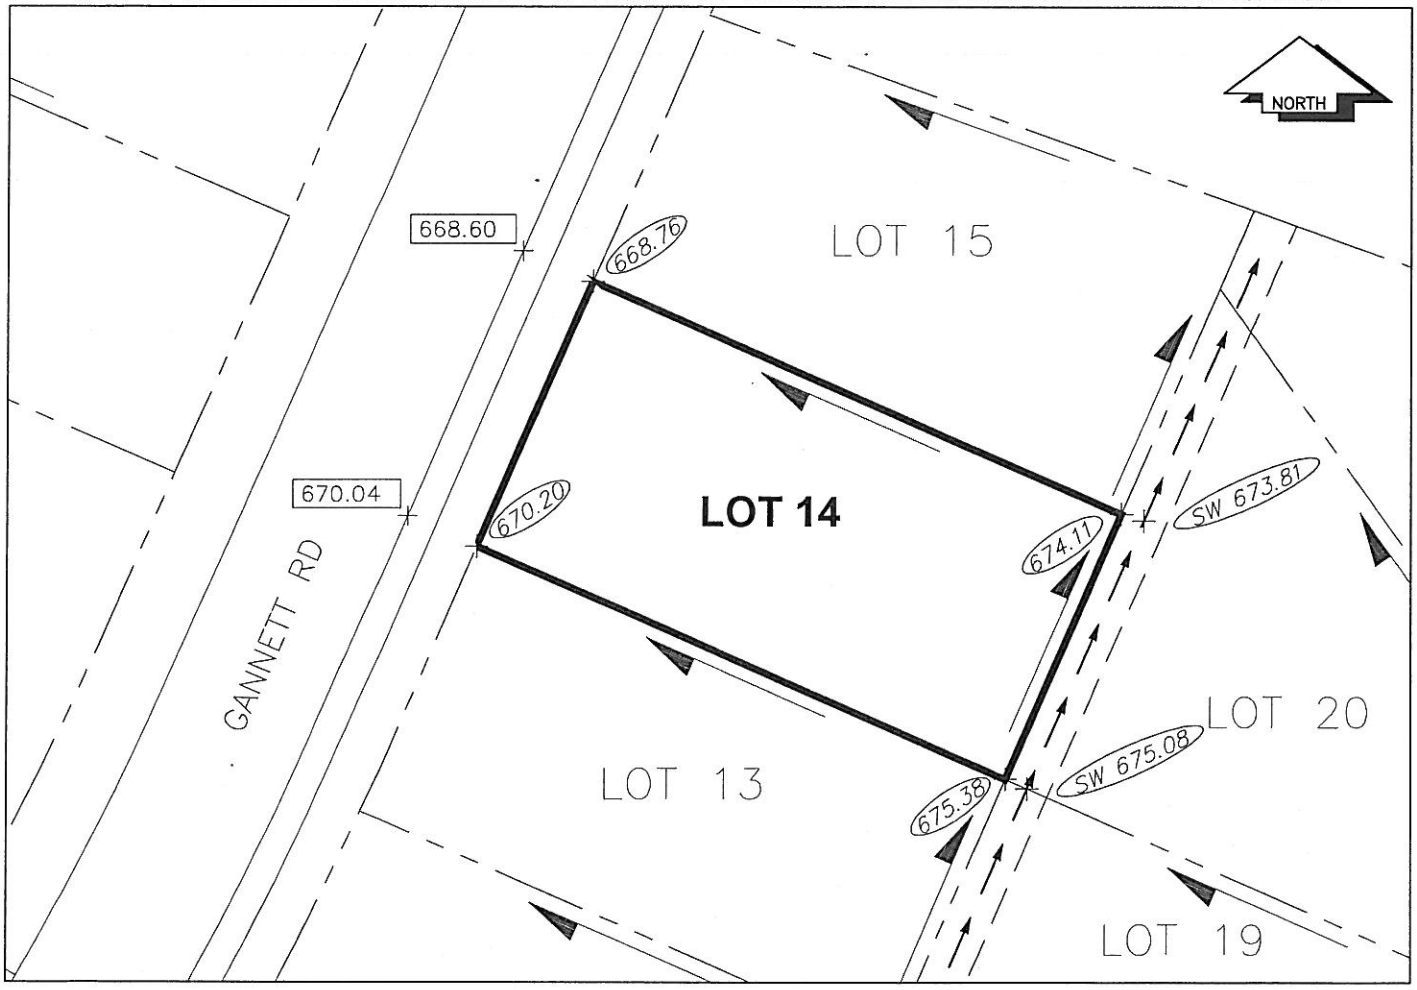
THE INFORMATION CONTAINED HEREIN IS FOR INTERNAL USE ONLY.
NOT TO BE RELIED UPON UNLESS CONFIRMED BY THE SITE INSPECTION AND/OR INVESTIGATION