City of Prince George

HISTORY SHEET
LOT GRADING INFORMATION

PID: 027140300

Legal: LOT 31 D.L. 2003 PLAN BCP31246

Address: 1128 ARBUZZI PL SCALE: 1:500

NOTES:

1. THE OCCUPANCY PERMIT WILL BE ISSUED BY THE CITY OF PRINCE GEORGE WHEN THE LOT GRADING AND/OR DRAINAGE SWALES CONFORM TO THE DESIGN AND TO THE SATISFACTION OF THE CITY OF PRINCE GEORGE BUILDING INSPECTOR.

2. ELEVATIONS SHOWN ARE PROPOSED LOT CORNER ELEVATIONS.

742.40 FINAL LOT ELEVATION
741.90 GUTTER LINE ELEVATION
SW 742.40 BOTTOM OF SWALE ELEVATION
DRAINAIGE SWALE DIRECTION
LOT DRAINAGE DIRECTION
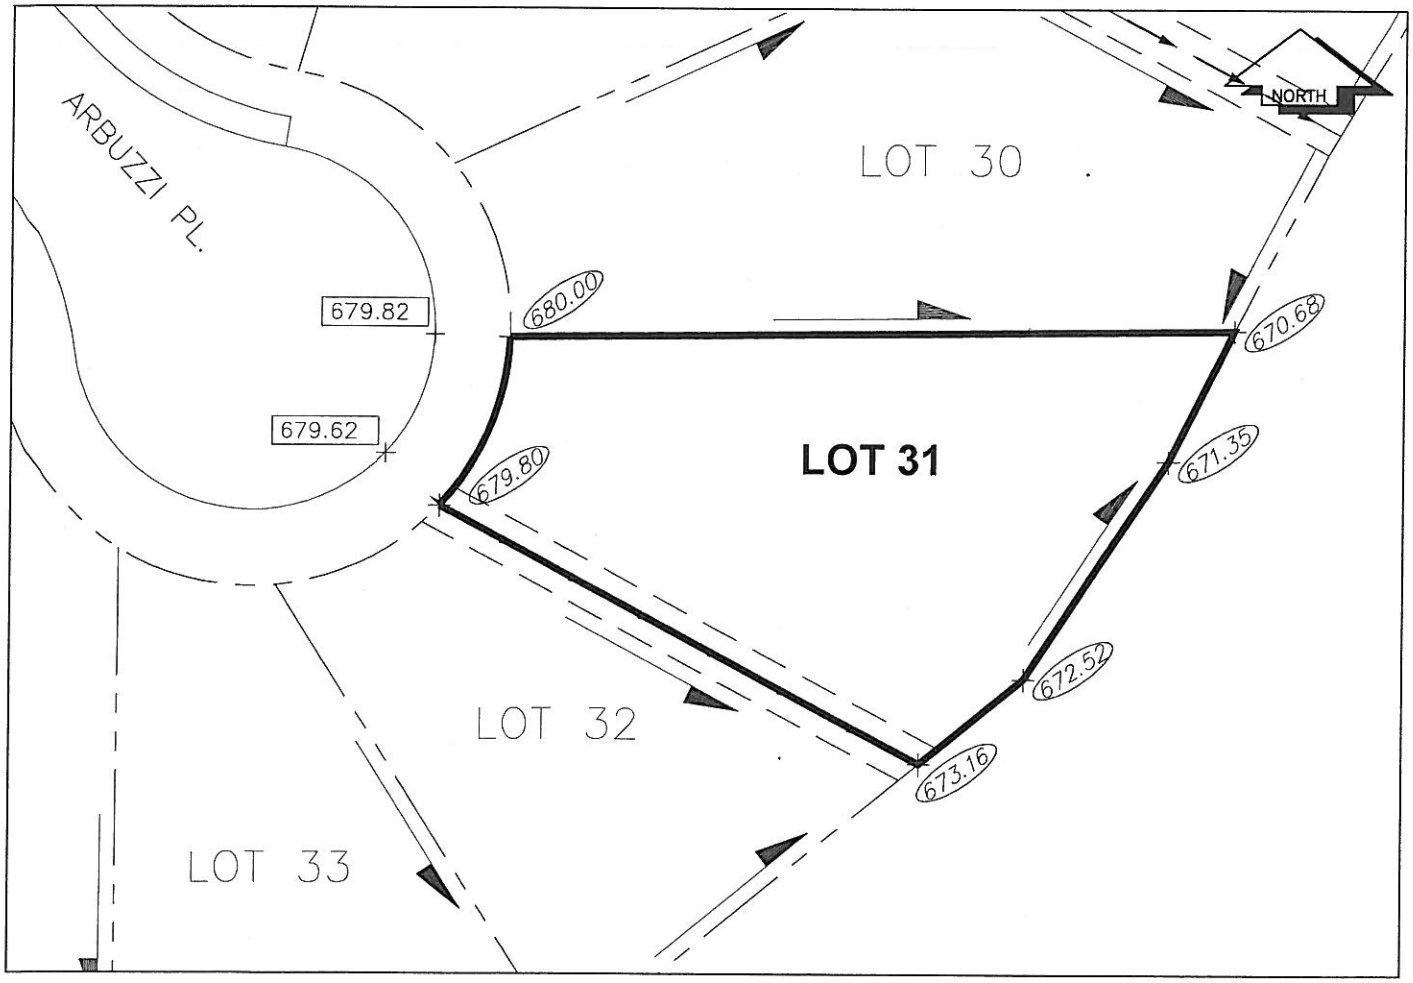
THE INFORMATION CONTAINED HEREIN IS FOR INTERNAL USE ONLY.
NOT TO BE RELIED UPON UNLESS CONFIRMED BY THE SITE INSPECTION AND/OR INVESTIGATION