City of Prince George

HISTORY SHEET

LOT GRADING INFORMATION

PID: **028110226** Scale: 1:500

Legal: LOT 18 D.L.: 1600 PLAN: BCP42930

Address: **4572 University Heights Drive**

Notes:

1. THE OCCUPANCY PERMIT WILL BE ISSUED BY THE CITY OF PRINCE GEORGE WHEN THE LOT GRADING AND/OR DRAINAGE SWALES CONFORM TO THE DESIGN AND TO THE SATISFACTION OF THE CITY OF PRINCE GEORGE BUILDING INSPECTOR.

2. ELEVATIONS SHOWN ARE FINAL LOT ELEVATIONS

742.40 FINAL LOT ELEVATION
741.90 TOP OF CURB ELEVATION
DRAINAGE DIRECTION
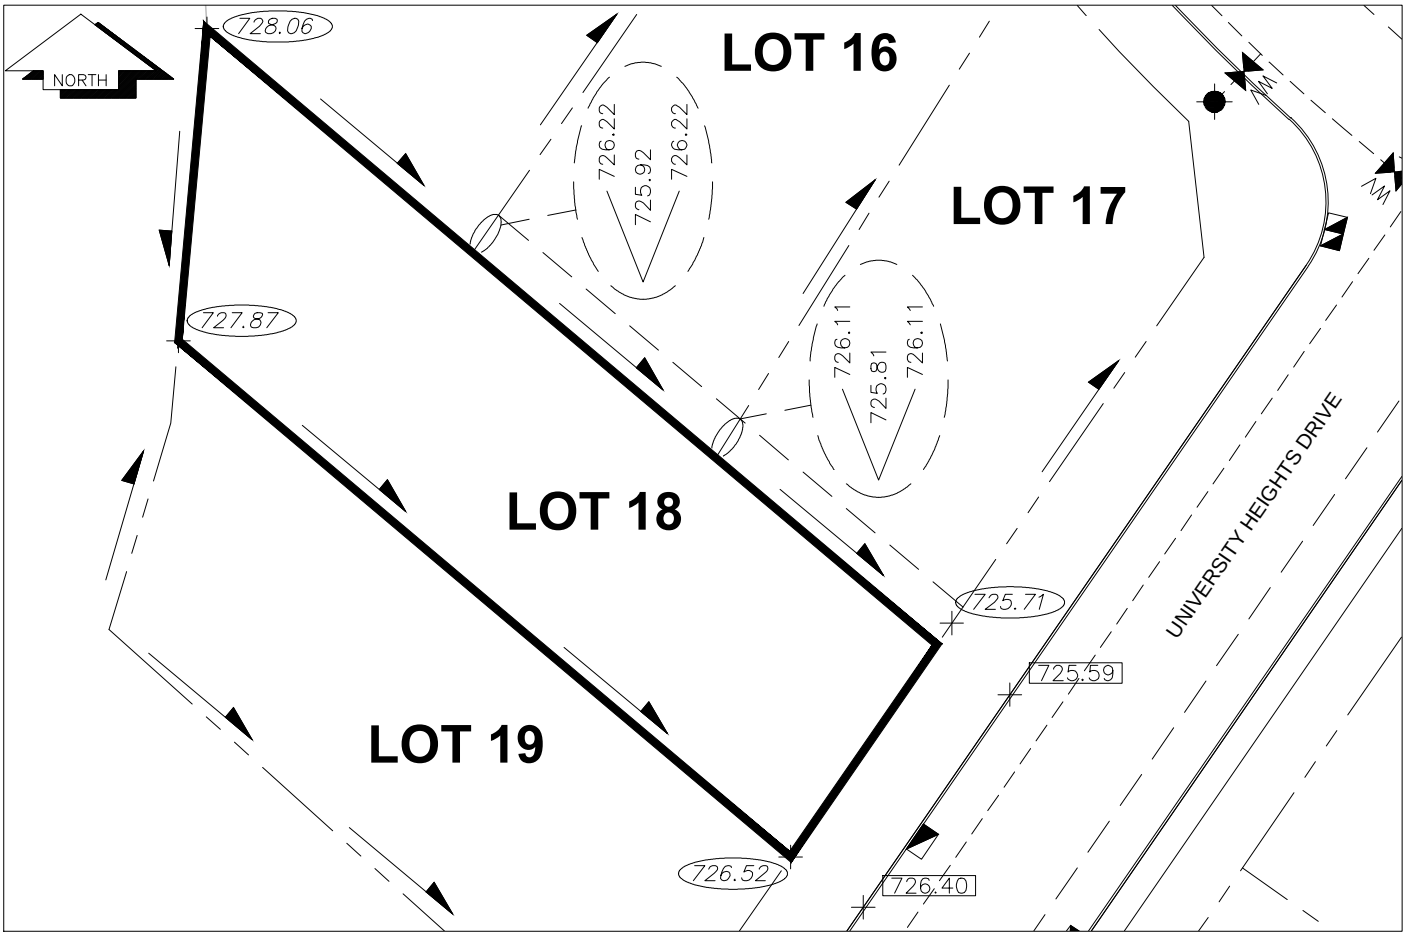
THE INFORMATION CONTAINED HEREIN IS FOR INTERNAL USE ONLY.
NOT TO BE RELIED UPON UNLESS CONFIRMED BY THE SITE INSPECTION AND/OR INVESTIGATION