Plan No. 11060
Deposited in the Land Registry Office at Kamloops this 29th day of November 1960

REGISTRAR

PLAN OF SUBDIVISION
OF PART OF THE N.W. 1/4 LOT 4047
CARIBOO DISTRICT BRITISH COLUMBIA
SCALE: 1" = 100'

NOTE: Bearings are astronomic derived from the North boundary Plan 9543.

LEGEND: • I.P. indicates an iron pin placed.
• O.I.P. indicates an iron pin found.

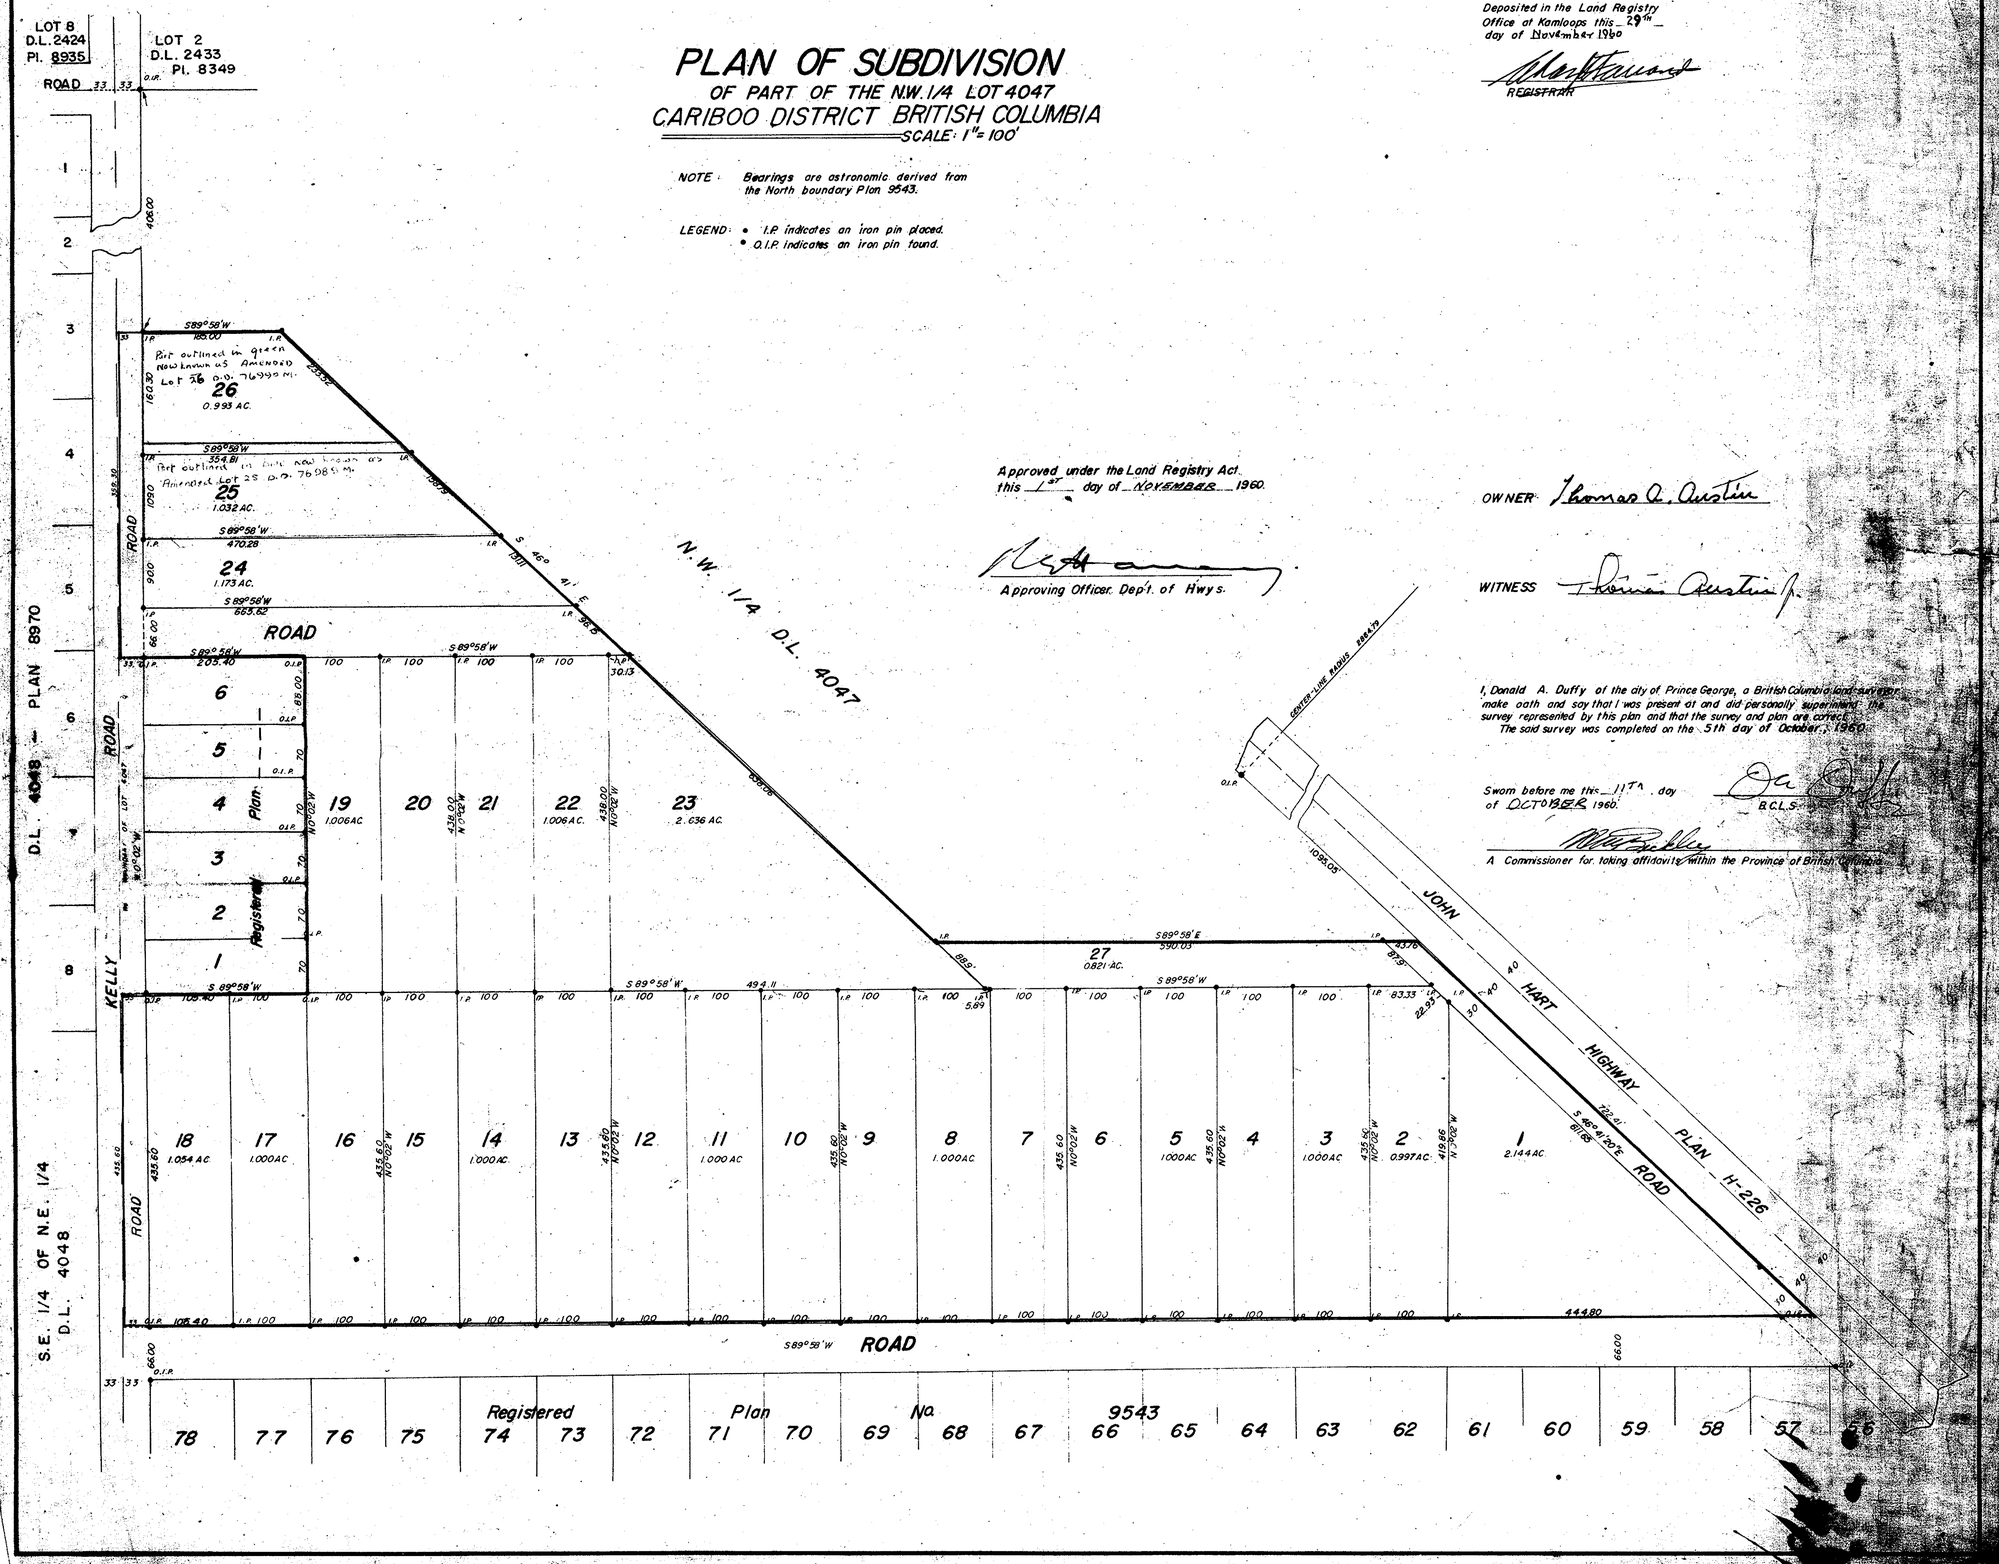

Approved under the Land Registry Act this 1st day of NOVEMBER 1960.

Approving Officer Dep't. of Hwys.

OWNER Thomas A. Austin

WITNESS Thomas Austin Jr.

I, Donald A. Duffy of the city of Prince George, a British Columbia land surveyor make oath and say that I was present at and did personally superintend the survey represented by this plan and that the survey and plan are correct.
The said survey was completed on the 5th day of October, 1960.

Sworn before me this 11th day of OCTOBER 1960.

B.C.L.S.

A Commissioner for taking affidavits within the Province of British Columbia