PLAN NO. 11950

Deposited in the Land Registry Office
at Kamloops B.C.
This 4TH day of DEC., 1961.

Registrar.

PLAN OF SUBDIVISION OF PART OF LOT 30 — PLAN 1298 DISTRICT LOT 4040

CARIBOO DISTRICT — BRITISH COLUMBIA

Scale: 1" = 100'

NOTE: Bearings are astronomic, derived from the North Boundary Of The Southwest Quarter Of Lot 4040 as shown on Plan H-226.

LEGEND:

- O.P.P. denotes an old pipe post found.
- O.I.P. denotes an old iron pin found.
- I.P. denotes an iron pin placed on this survey.

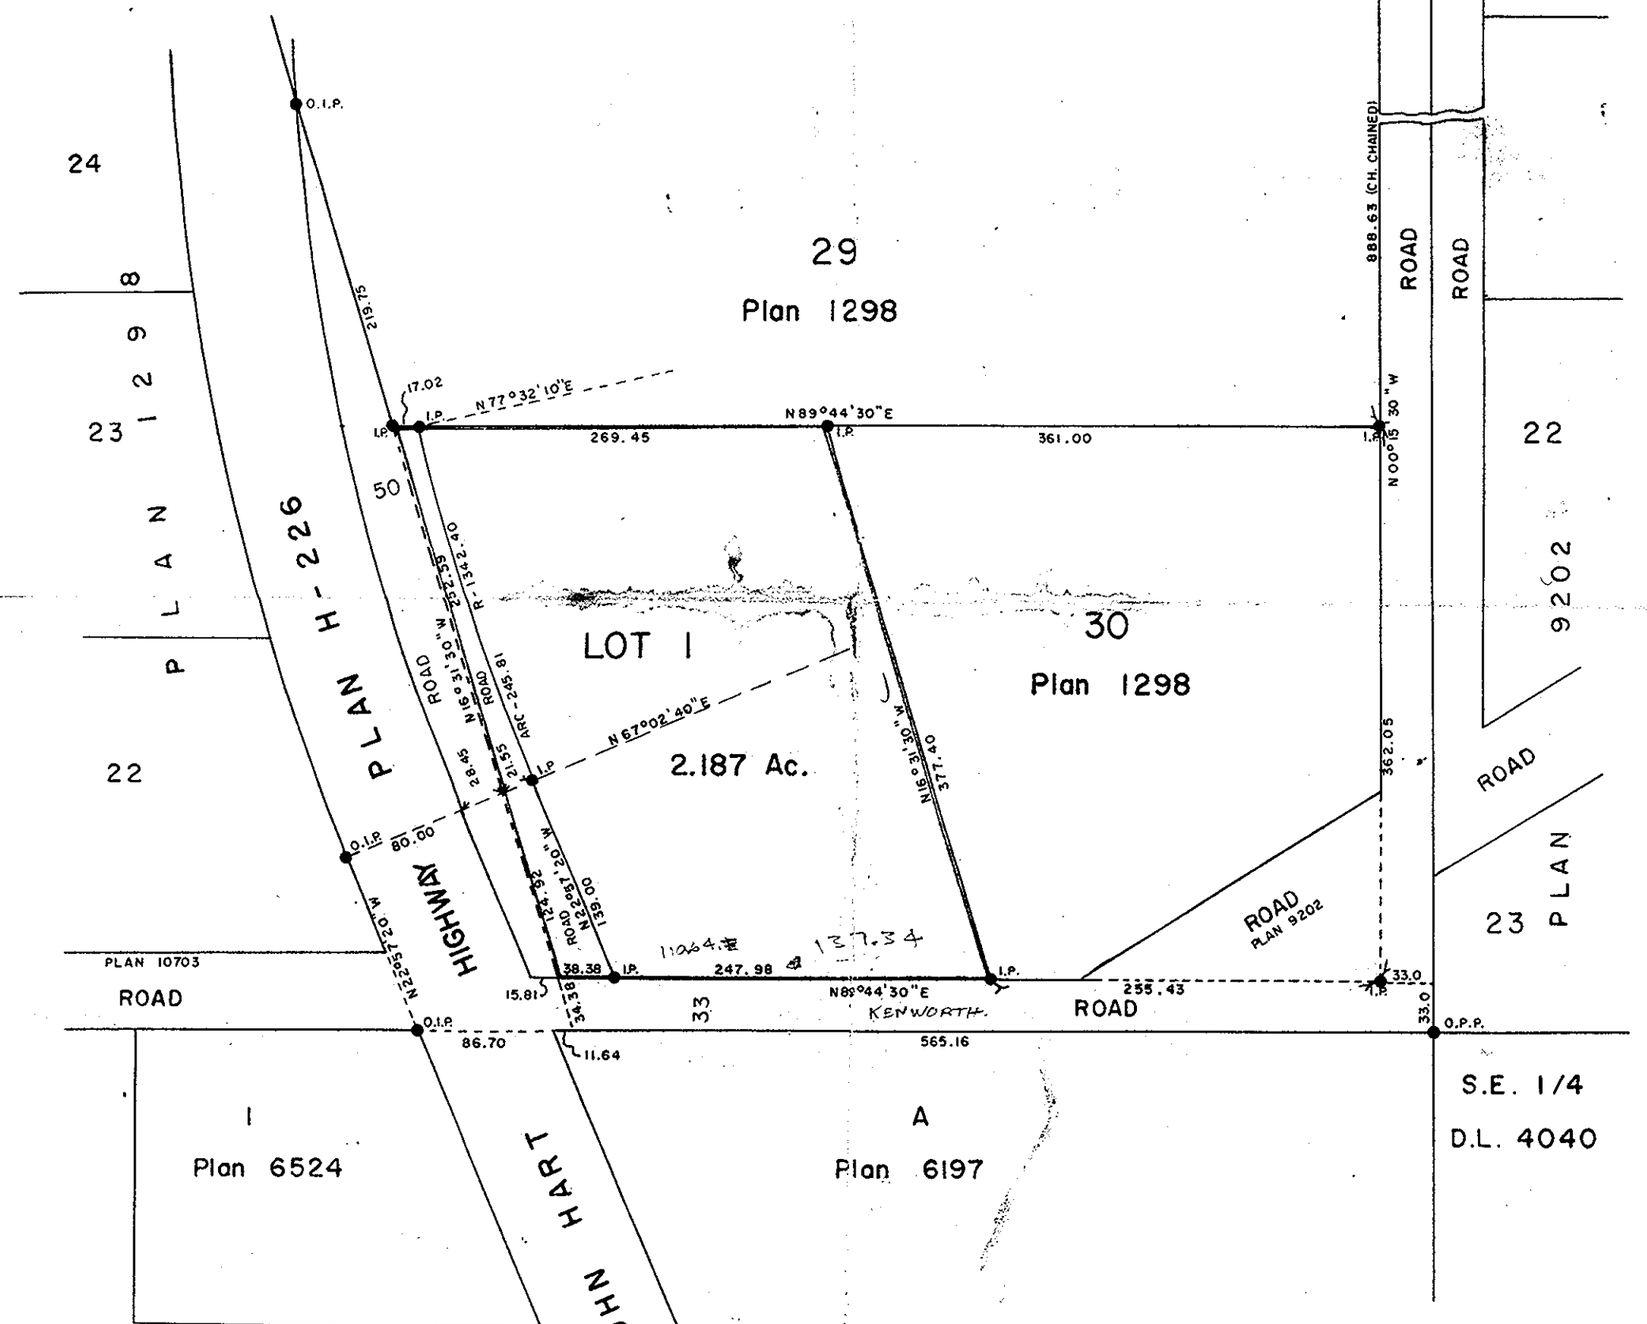

I, DONALD A. DUFFY, of the City of Prince George, a British Columbia Land Surveyor, make oath and say that I was present at, and did personally superintend the survey represented by this plan, and that the survey and plan are correct. The said survey was completed on the 14th day of April, 1961.

Sworn before me this 14th day of April, 1961.

A Commissioner for taking Affidavits within the Province of British Columbia.

B.C.L.S.

Owner: Jack E. McKinley

Witness:

Owner: Mrs. E. McKinley

Witness:

APPROVED UNDER THE LAND REGISTRY ACT
THIS 2nd DAY OF NOVEMBER, 1961 A.D.

Approving Officer, Dept. of Highways.

1990/14/10065.