PLAN № 12156

Deposited in the Land Registry Office at Kamloops, B.C. this 22ND day of MAR., 1962.

Registrar

PLAN OF SUBDIVISION OF
LOT 5 & W. 1/2 OF LOT 6, PLAN 1026
DISTRICT LOT 2166
CARIBOO DISTRICT - BRITISH COLUMBIA

SCALE: 1" = 200'

NOTE: Bearings are astronomic, derived from the North Boundary of District Lot 2166, Plan 1026.

LEGEND:
- OIP denotes an old iron pin found.
- IP denotes an iron pin placed on this survey.
- OPP denotes an pipe post found.

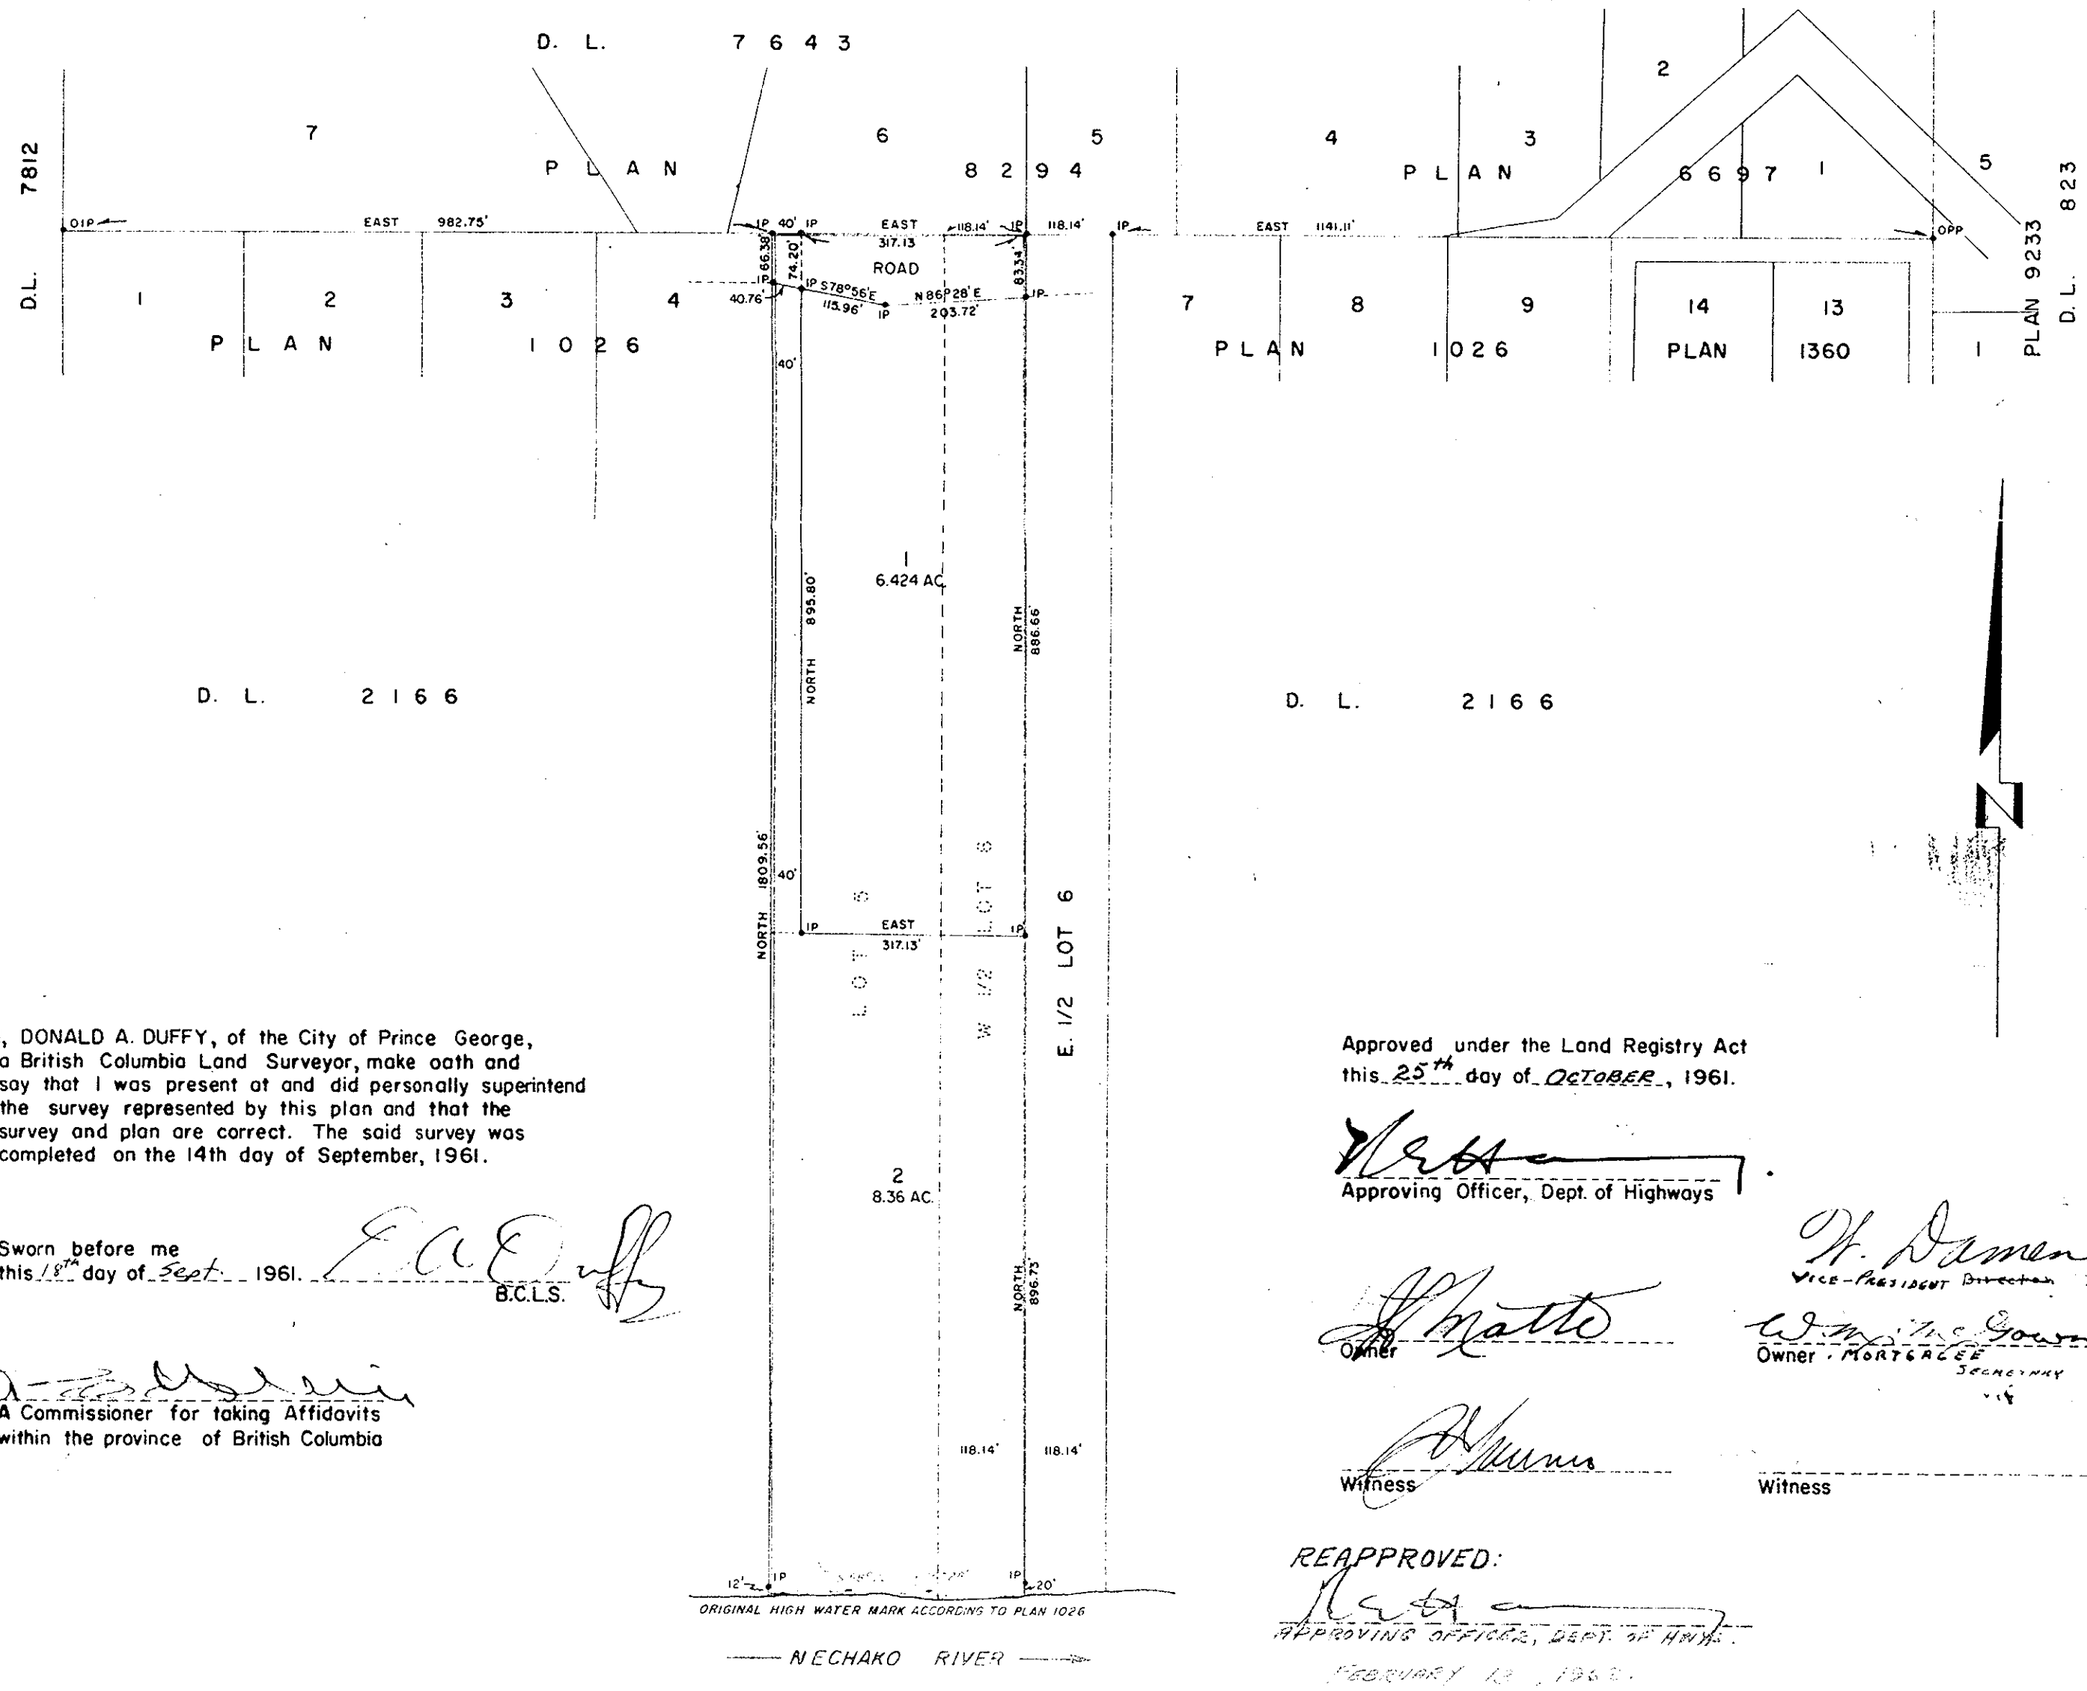

I, DONALD A. DUFFY, of the City of Prince George, a British Columbia Land Surveyor, make oath and say that I was present at and did personally superintend the survey represented by this plan and that the survey and plan are correct. The said survey was completed on the 14th day of September, 1961.

Sworn before me this 18th day of Sept. 1961.

B.C.L.S.

A Commissioner for taking Affidavits within the province of British Columbia

Approved under the Land Registry Act this 25th day of OCTOBER, 1961.

Approving Officer, Dept. of Highways

Owner

Owner · MORTGAGEE

VICE-PRESIDENT ~~Director~~

SECRETARY

DIRECTOR.

Witness

Witness

REAPPROVED:

APPROVING OFFICER, DEPT. OF HWYS.

FEBRUARY 12, 1962.