Plan of Subdivision of Part of Lot 34, Plan 1329, District Lot 4377 Cariboo District

Scale 1" = 100'

PLAN 12310

Deposited in the Land Registry Office at Kamloops, B.C., this 6TH day of JUNE 1962.

Registrar

Legend

Bearings are astronomic derived from the North boundary of Aberdeen Road as East.

Old iron post found shown • OIP

Iron post set shown • IP

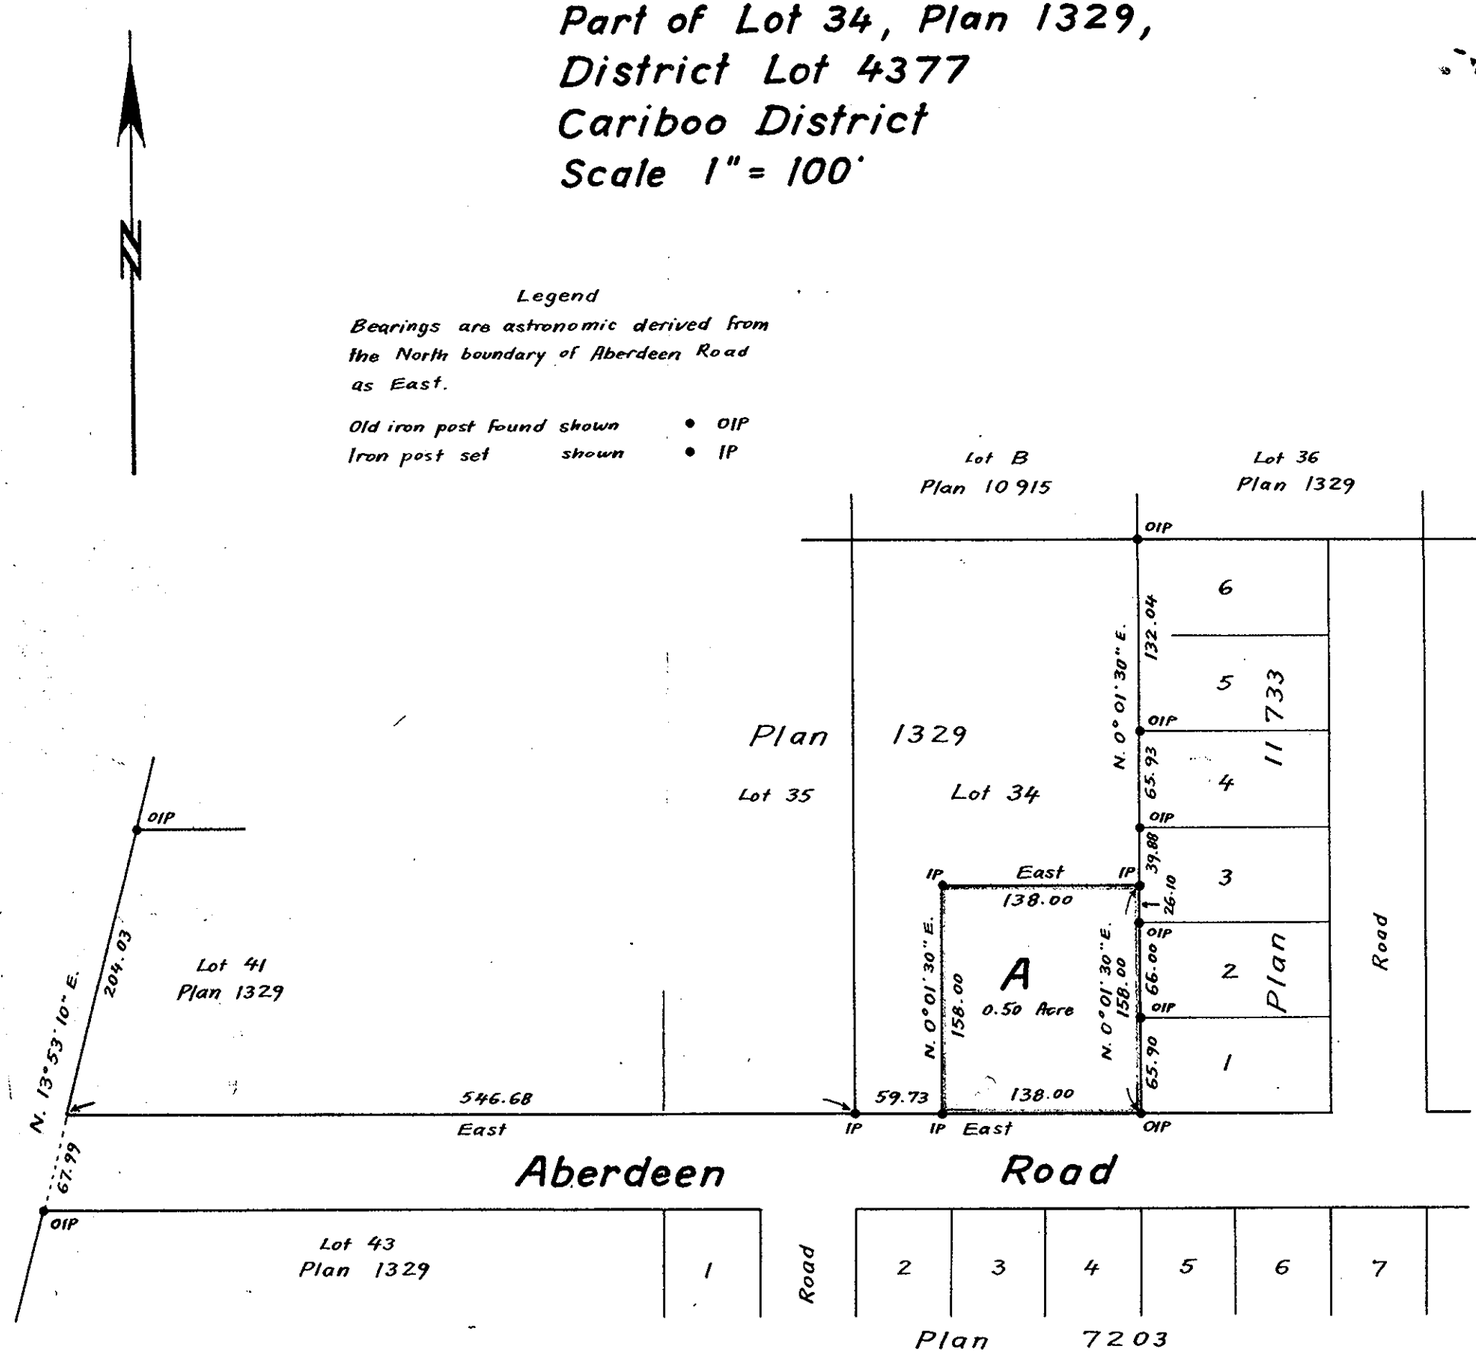

I, R.J. Goble, of the city of Prince George, British Columbia Land Surveyor, make oath and say that I was present at and did personally superintend the survey represented by this plan and that the survey and plan are correct. The said survey was completed on the 20th day of November 1961.

B.C.L.S.

Sworn before me this 12th day of ~~November~~ JANUARY 1962.

A Commissioner for taking Affidavits within British Columbia

Approved under the Land Registry Act this 12th day of December 1961.

Approving Officer
Dept. of Highways, Prince George, B.C.

Edgar DeWalt.
owner

witness

REAPPROVED:
APPROVING OFFICER, DEPT. OF HWYS.
MARCH 23, 1962.

REAPPROVED:
APPROVING OFFICER.
May 23rd, 1962.

McWilliam, Whyte, Serle & Goble
British Columbia Land Surveyors

Ref. No. 61128