PLAN OF SUBDIVISION OF PART OF DISTRICT LOT 10224, EXCEPT PLANS 11552, 11808, 11974 AND 12187

CARIBOO DISTRICT

Scale 1" = 200'

Legend

Bearings are astronomic, and were derived from Plan 12187.

Old iron pins found shown ● OIP
Old pipe posts found shown ● OPP
Iron pins set shown ● IP

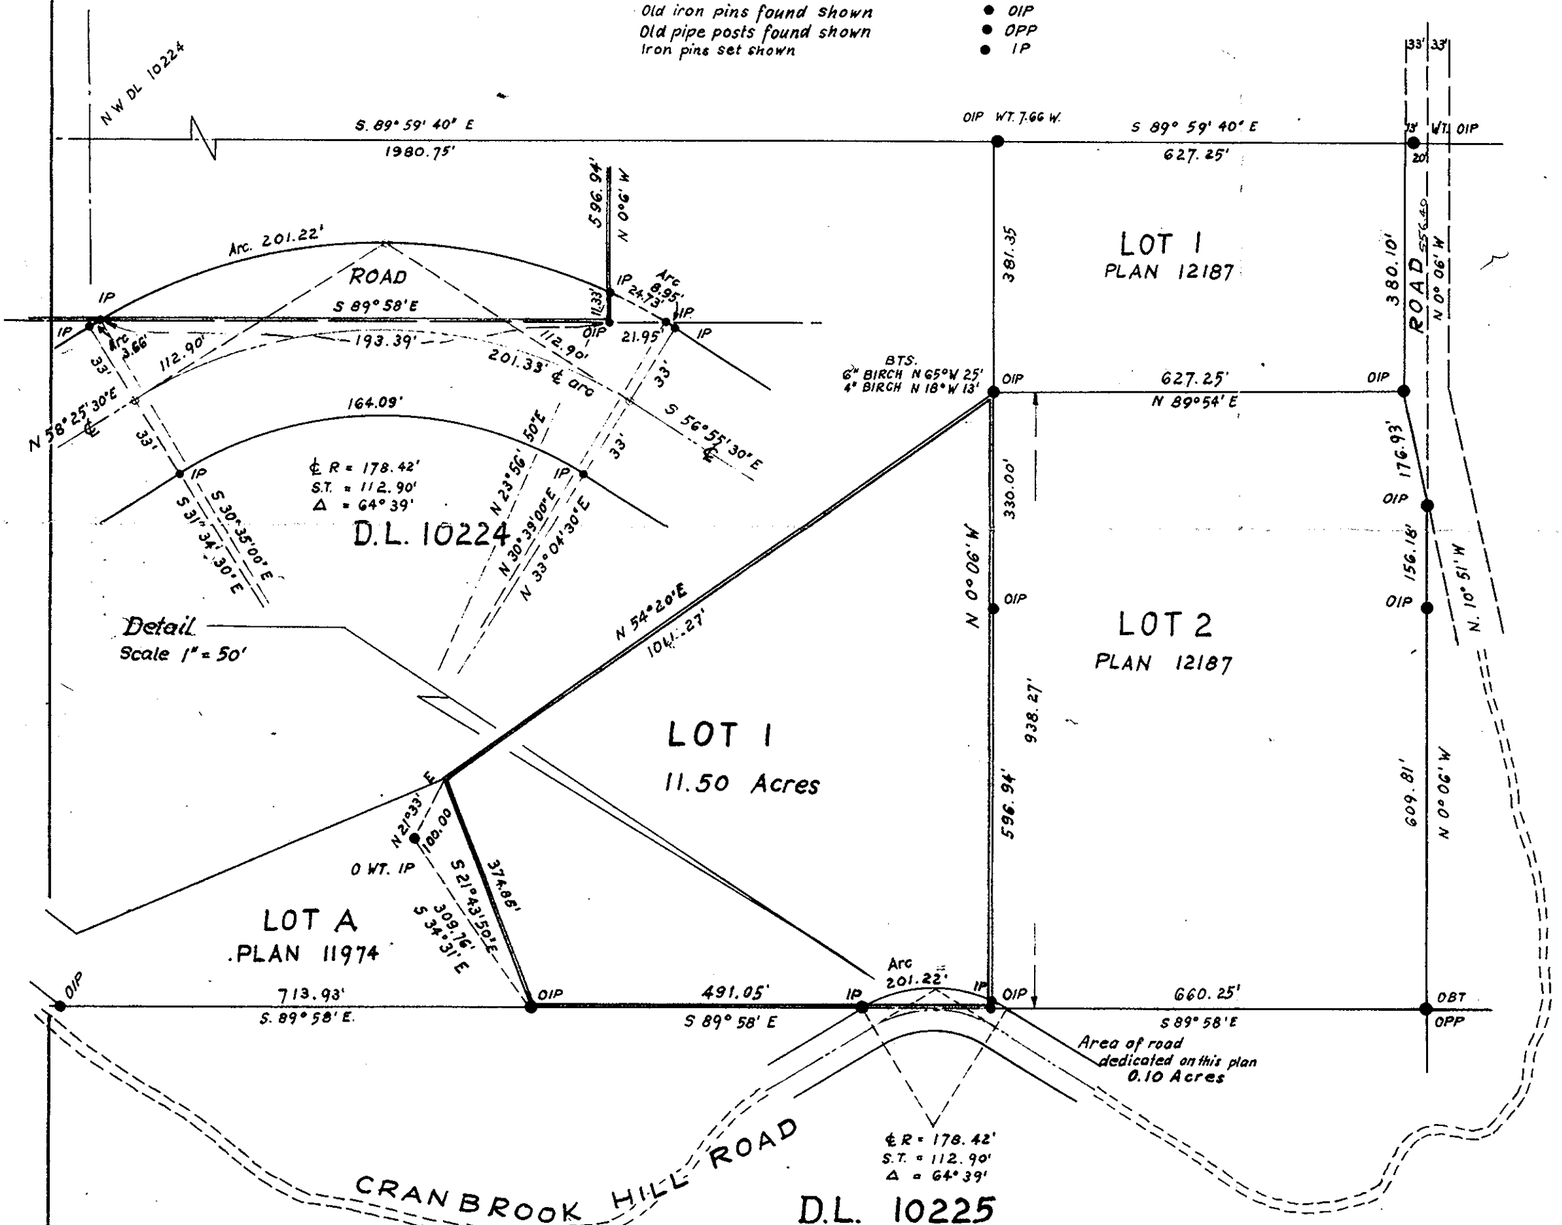

PLAN 12459

Deposited in the Land Registry office at Kamloops, this 6TH day of AUG. 1962.

Registrar

I, W. C. Serle, of the city of Prince George, British Columbia Land Surveyor, make oath and say that I was present at and did personally superintend the survey represented by this plan and that the survey and plan are correct. The said survey was completed on the 11th day of May 1962.

B. C. L. S.

Sworn before me this 16th day of May 1962

A Commissioner for taking affidavits within British Columbia

Approved under the Land Registry Act this 5th day of JUNE 1962.

Approving Officer
Dept. of Highways, Victoria, B.C.

OWNER

WITNESS

McWilliam, Whyte, Serle & Goble
British Columbia Land Surveyors

Ref. No. 62056