PLAN OF SUBDIVISION OF PART OF LOT 6, PLAN 9394, DISTRICT LOT 2433, CARIBOO DISTRICT.

Scale: 1" = 100'

LEGEND

Bearings are astronomic, derived from the East boundary of the John Hart Highway as shown on Plan H-226

Old standard concrete monuments found, shown: ◉ OPCon

Old iron posts found, shown: • OIP

Iron posts set, shown: • IP

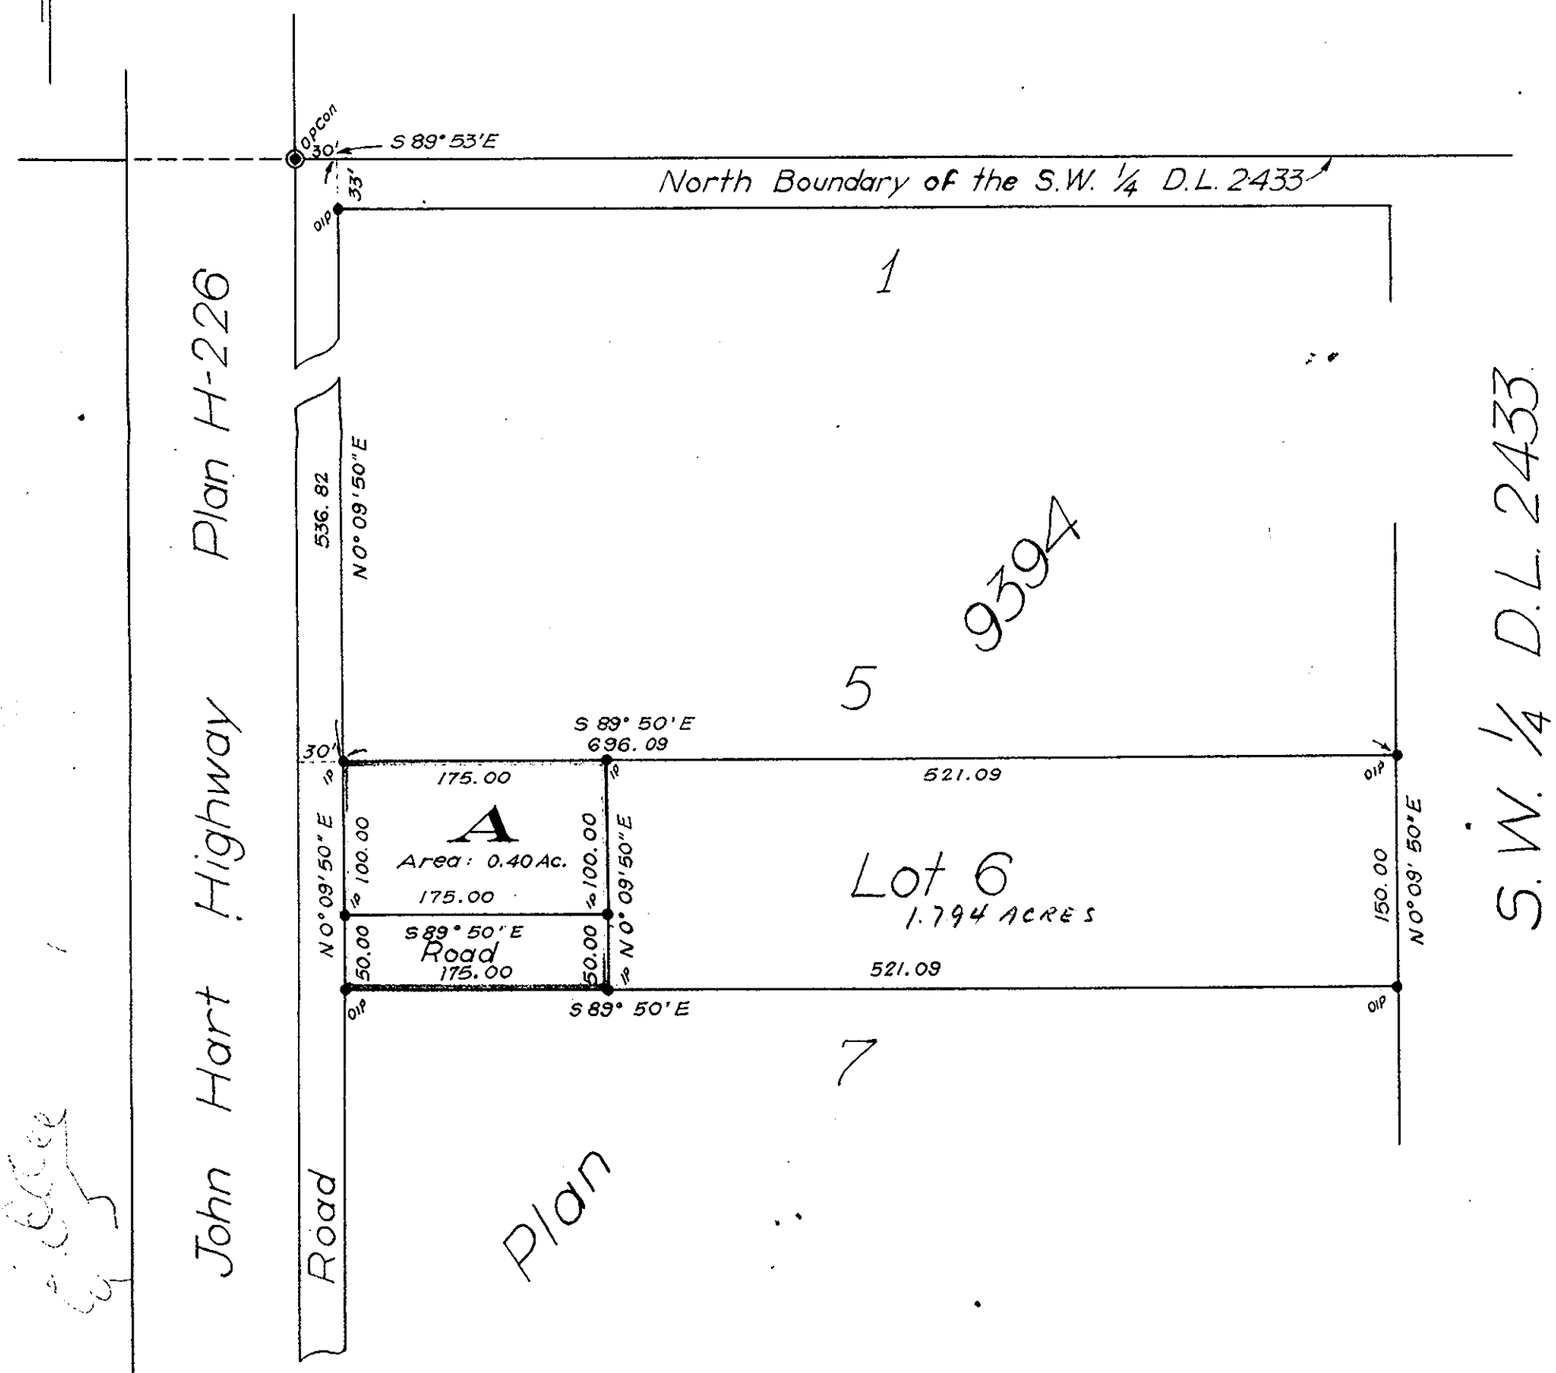

PLAN 12754

Deposited in the Land Registry Office at Kamloops, B.C.
this 26TH day of Nov. 1962.

Registrar

I, W. C. Serle of the city of Prince George, British Columbia Land Surveyor, make oath and say that I was present at and did personally superintend the survey represented by this plan and that the survey and plan are correct.
The said survey was completed on the 24th day of August 1962

B.C.L.S.

Sworn before me
this 10th day of September 1962

A Commissioner for taking affidavits within British Columbia

Approved under the Land Registry Act
this 23rd day of OCTOBER. 1962

Approving Officer, Dept of Highways

Owner

Witness

McWILLIAM · WHYTE SERLE & GOBLE
BRITISH COLUMBIA LAND SURVEYORS

REF Nº 62122

Checked	A	B	C	D