PLAN Nº 13000

Deposited in the Land Registry Office at Kamloops, B.C this 1st day of MAR., 1963.

Registrar

PLAN OF SUBDIVISION OF
LOTS 31 & 32, PLAN 9202 &
PART OF THE N.E. 1/4 OF
DISTRICT LOT 4040
CARIBOO DISTRICT - BRITISH COLUMBIA
SCALE: 1" = 100'

NOTE: Bearings are astonomic, derived from the North Boundary of N.E. 1/4 D.L. 4040 as shown on Plan 11926.

LEGEND:
- OIP denotes an old iron pin found.
- IP denotes an iron pin placed on this survey.
- OPP denotes an old pipe post found.
- PP denotes a pipe post placed on this survey.

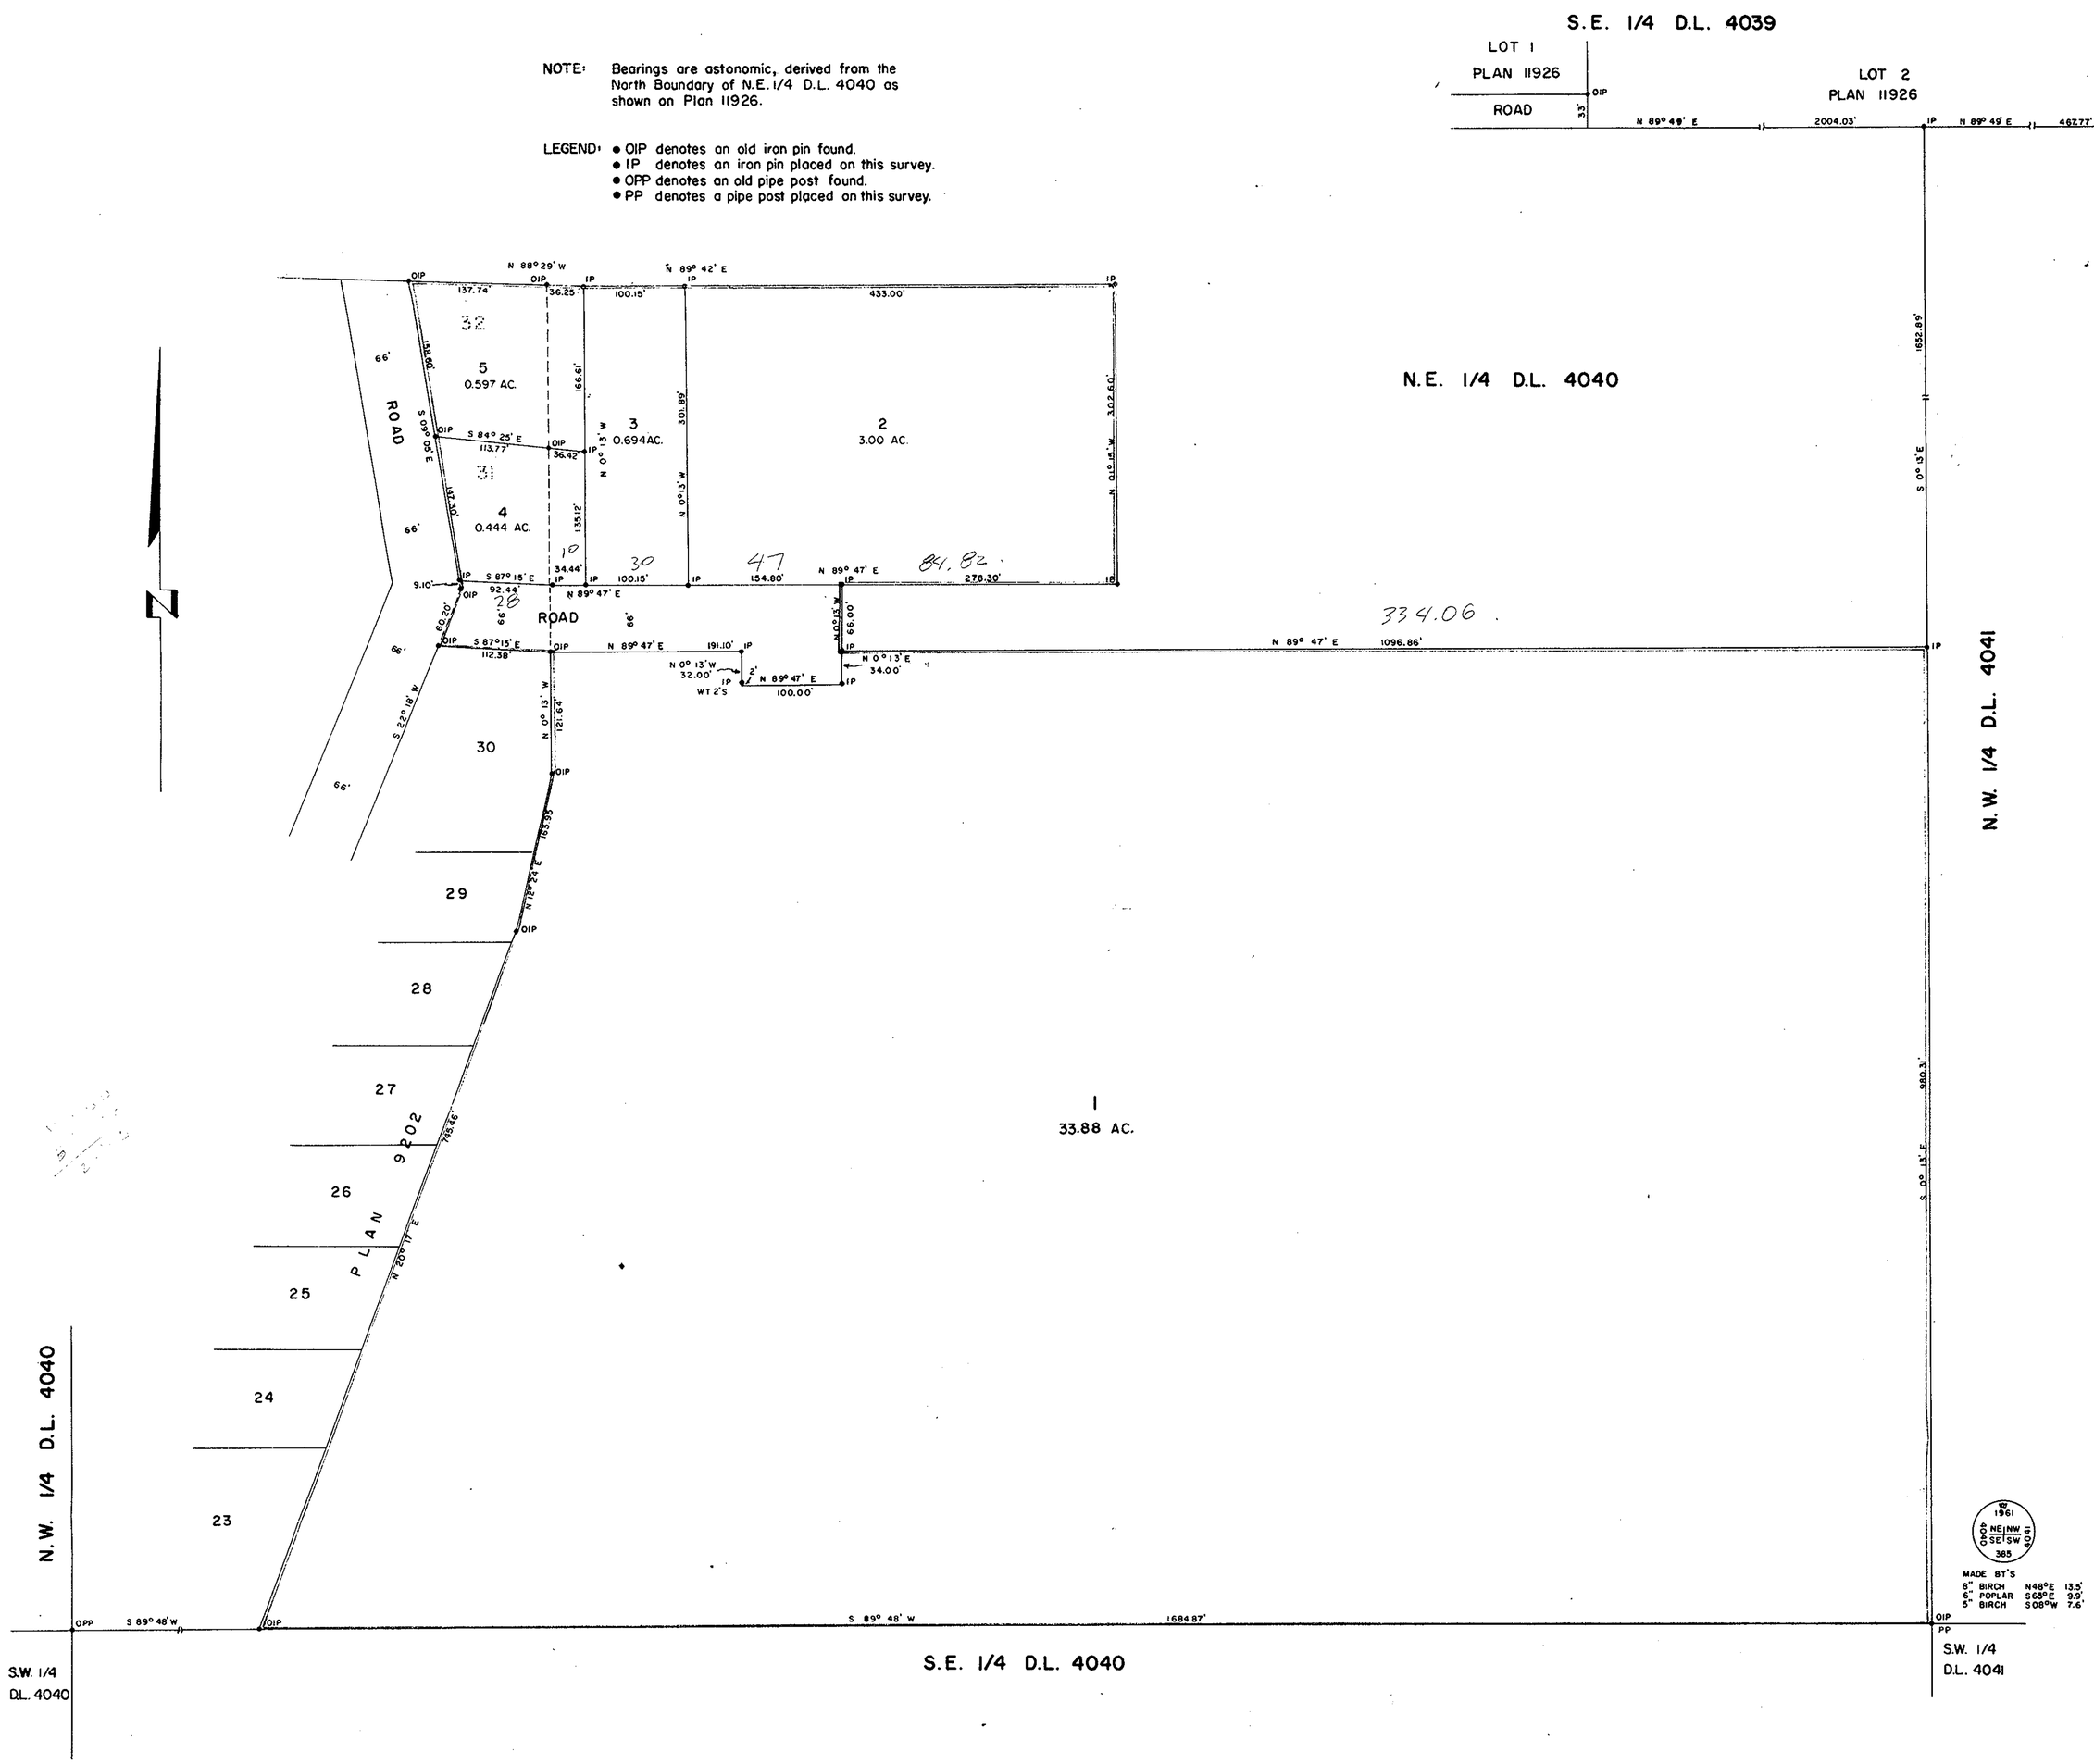

I, DONALD A. DUFFY, of the City of Prince George, a British Columbia Land Surveyor, make oath and say that I was present at and did personally superintend the survey represent by this survey and that the survey and plan are correct. The said survey was completed on the 16th day of October, 1961.

Sworn before me this 8th day of Dec., 1961.

B.C.L.S.

A Commissioner for taking Affidavits within the Province of British Columbia

Approved under the Land Registry Act this 10th day of January, 1963.

Approving Officer, Dept. of Highways

Owner

Witness

INSPECTED
December 3rd, 1962.

W.D. Usher, B.C.L.S.