PLAN OF SUBDIVISION OF PART OF
N. W. 1/4 DISTRICT LOT 2425
CARIBOO DISTRICT - BRITISH COLUMBIA

SCALE: 1" = 100'

PLAN Nº 13794

Deposited in the Land Registry Office at Kamloops, B.C. this 23 day of DEC, 1963.

Registrar

NOTE: Bearings are astronomic, derived from the north boundary of the N.W. 1/4 D.L. 2425.

LEGEND:
- OP denotes an old wooden post found.
- ● OIP denotes an old iron pin found.
- ● IP denotes an iron pin placed on this survey.
- ● PP denotes a pipe post placed on this survey.
- BT denotes a bearing tree.

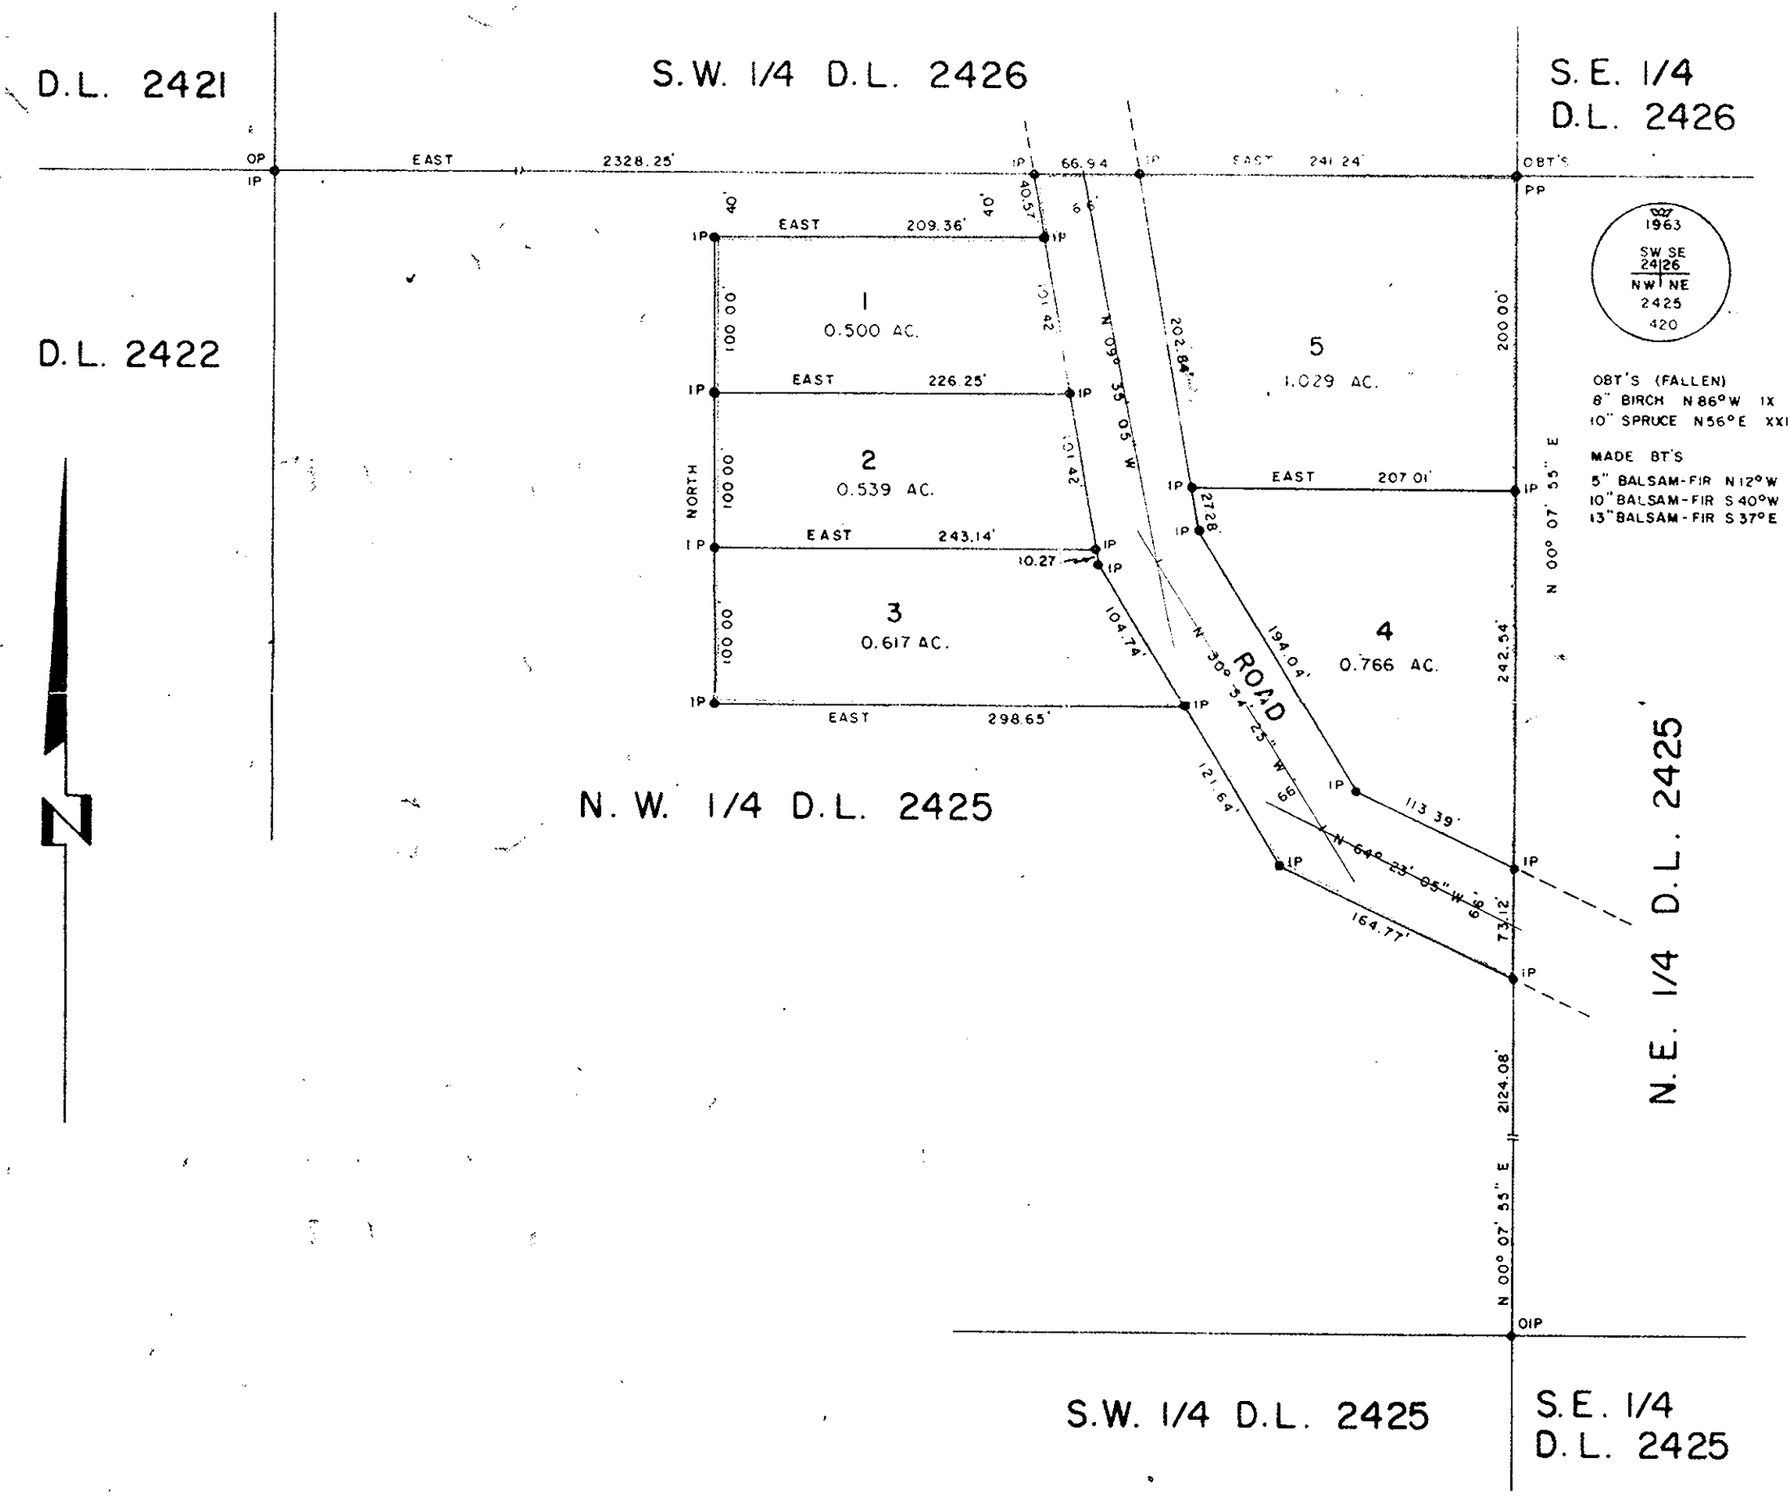

I, J. R. AUSTIN of the City of Prince George, a British Columbia Land Surveyor, make oath and say that I was present at and did personally superintend the survey represent by this plan and that the survey and plan are correct. The said survey was completed on the 2nd day of November, 1963.

J. R. Austin B.C.L.S.

Sworn before me this 4 day of November, 1963.

A Commissioner for taking Affidavits within the Province of British Columbia.

Mrs Anne Anderson
Owner

Witness

Eugene Anderson
Owner

Witness

Approved under the Land Registry Act this 27th day of November, 1963.

Approving Officer, Dept. of Highways.

W.D. USHER & ASSOCIATES
LAND SURVEYORS
PRINCE GEORGE — B.C.
P 45-48