PLOTTED (FE)(GE) 503

Plan No 14340

Deposited in the Land Registry Office at Kamloops, B.C.
this 7 day of Aug 1964

Registrar

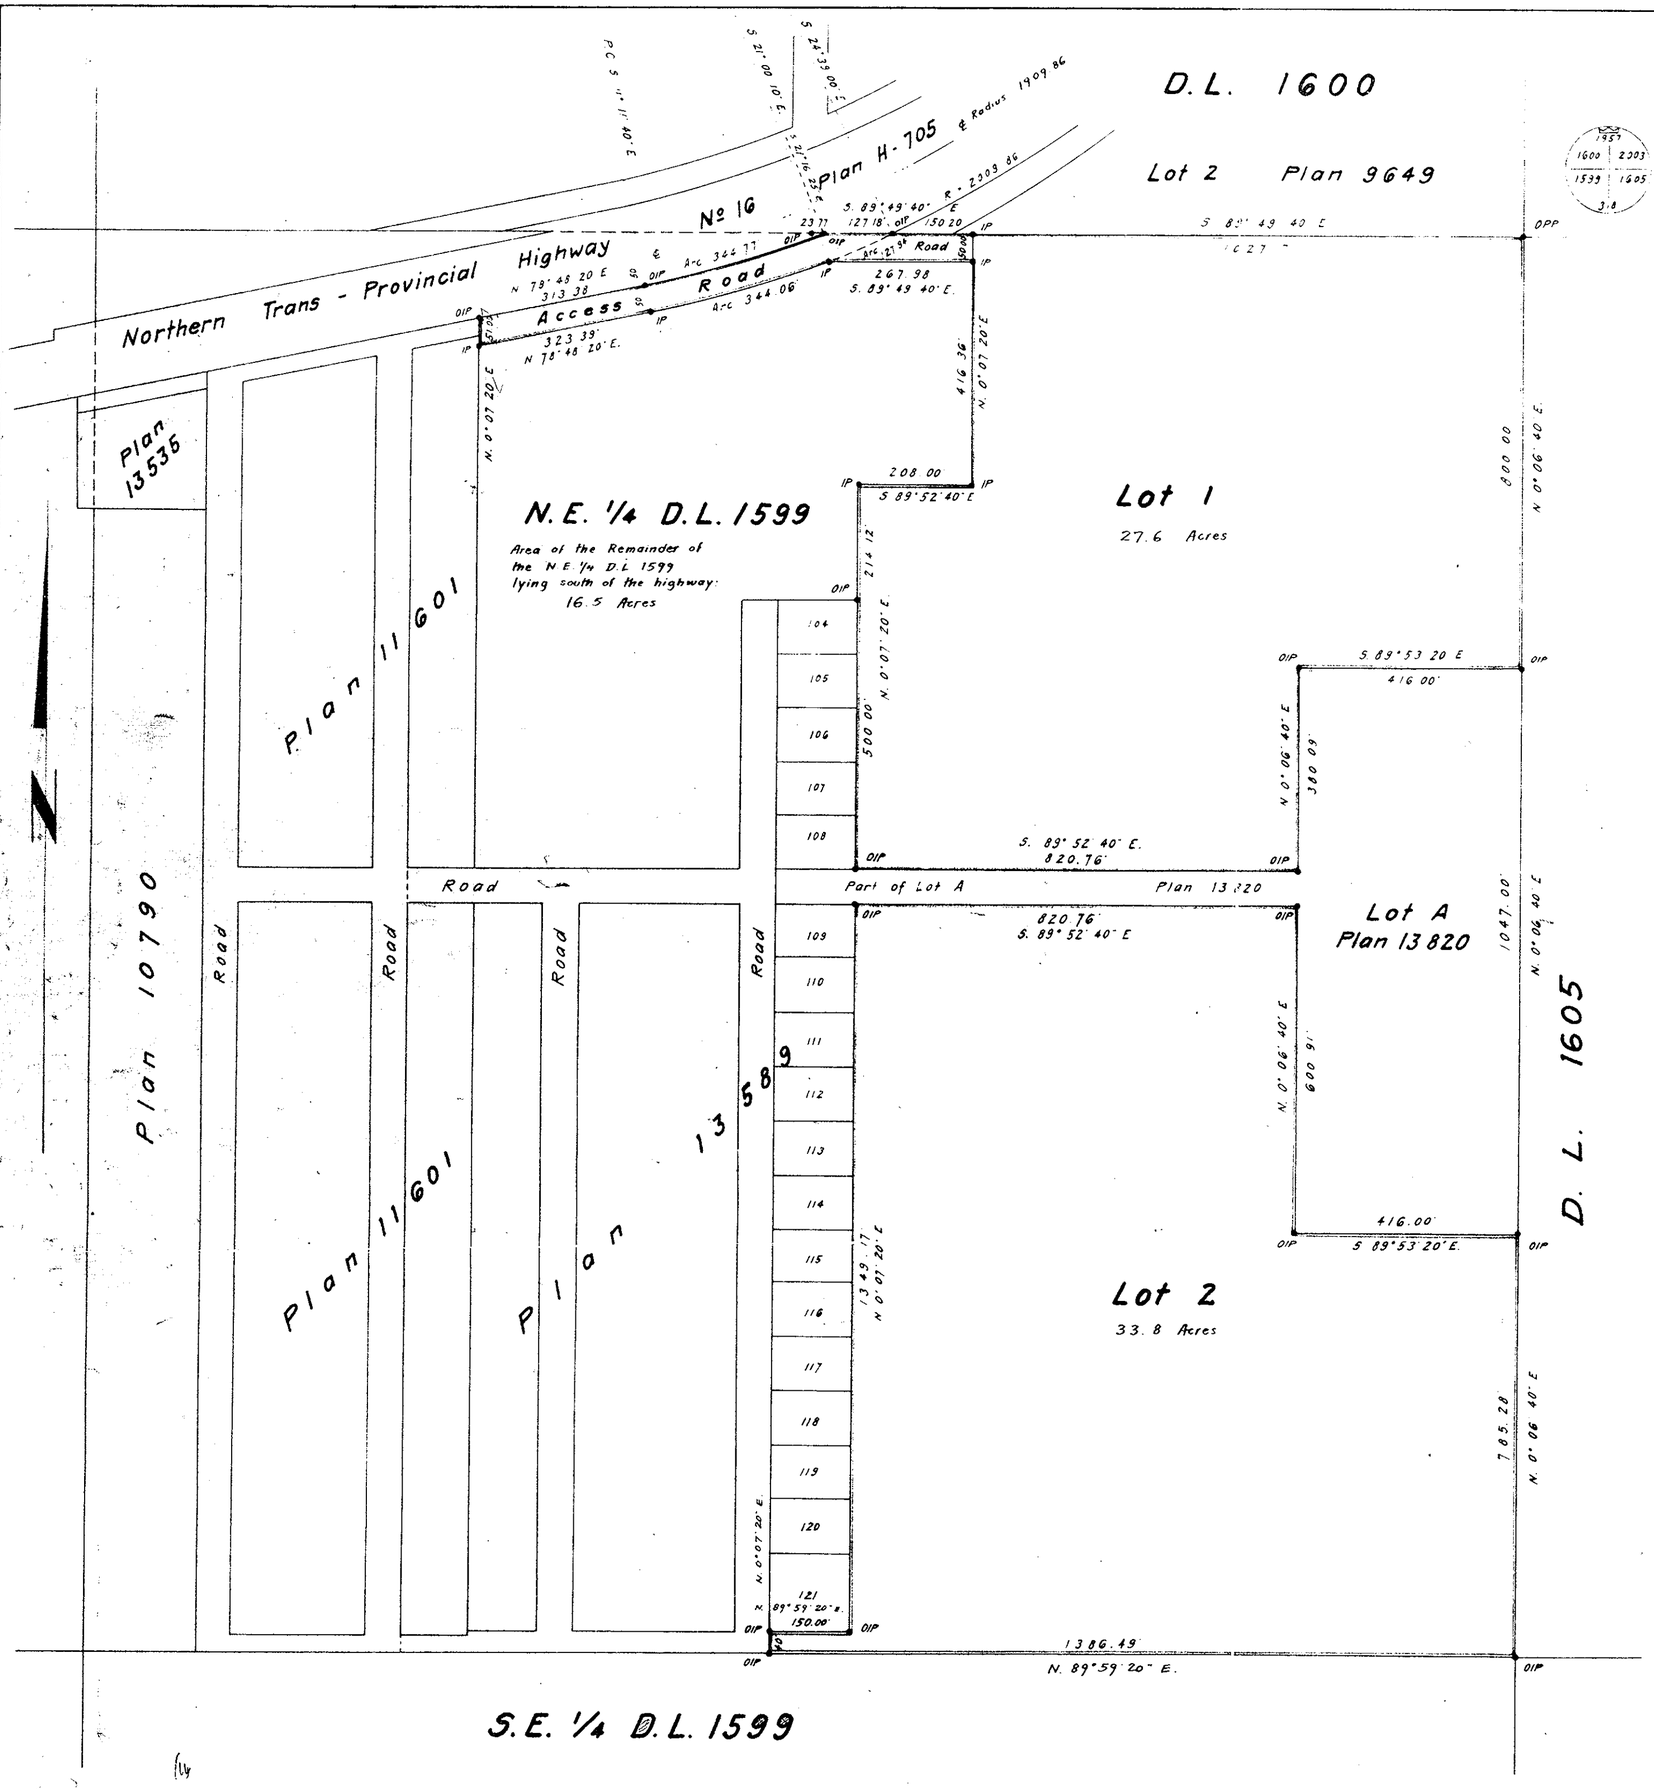

Plan of Subdivision of Part of the N.E. 1/4 of District Lot 1599, except Plans 10790, 11601, H-705 13535, 13589, 13820 Cariboo District

Scale : 1 inch = 200 feet

Legend

Bearings are astronomic and are derived from the north boundary of the N.E 1/4 of D.L. 1599, as S. 89° 49' 40" E, Plan H-705.

Ola Standard pipe post found, shown • OPP
Old iron post found, shown • OIP
Iron post set, shown • IP

I, W. Segnitz, of the City of Prince George, British Columbia Land Surveyor, make oath and say that I was present at and did personally superintend the survey represented by this plan and that the survey and plan are correct. The said survey was completed on the 21st day of April 1964.

Sworn before me
this 24th day April 1964.

W. Segnitz
B.C.L.S.

A Commissioner for taking affidavits within British Columbia

Approved under the Land Registry Act
this 6th day of July 1964.

Approving Officer, Dept. of Highways
Prince George, B.C.

Henry J. Lafreniere
Owner

Helene La Freniere
Owner

Witness to both signatures

McWilliam, Whyte, Serle & Goble
British Columbia Land Surveyors
1595 - 5th Ave, Prince George, B.C.

checked	F	S	D	X	Ref. No 64 023