PLAN № 14962
Deposited in the Land Registry Office at Kamloops, B.C. this 18 day of March, 1965
Registrar

PLAN OF SUBDIVISION OF PART OF LOT 25, PLAN 1298 DISTRICT LOT 4040 CARIBOO DISTRICT - BRITISH COLUMBIA

SCALE 1" = 100'

NOTE: Bearings are astronomic; derived from the north boundary of N.W. 1/4 of S.W. 1/4 D. L. 4040 as shown on Plan 10703.

LEGEND: OP denotes an old wooden post found.
● OPP denotes an old pipe post found.
● OIP denotes an old iron pin found.
● IP denotes an iron pin placed on this survey.

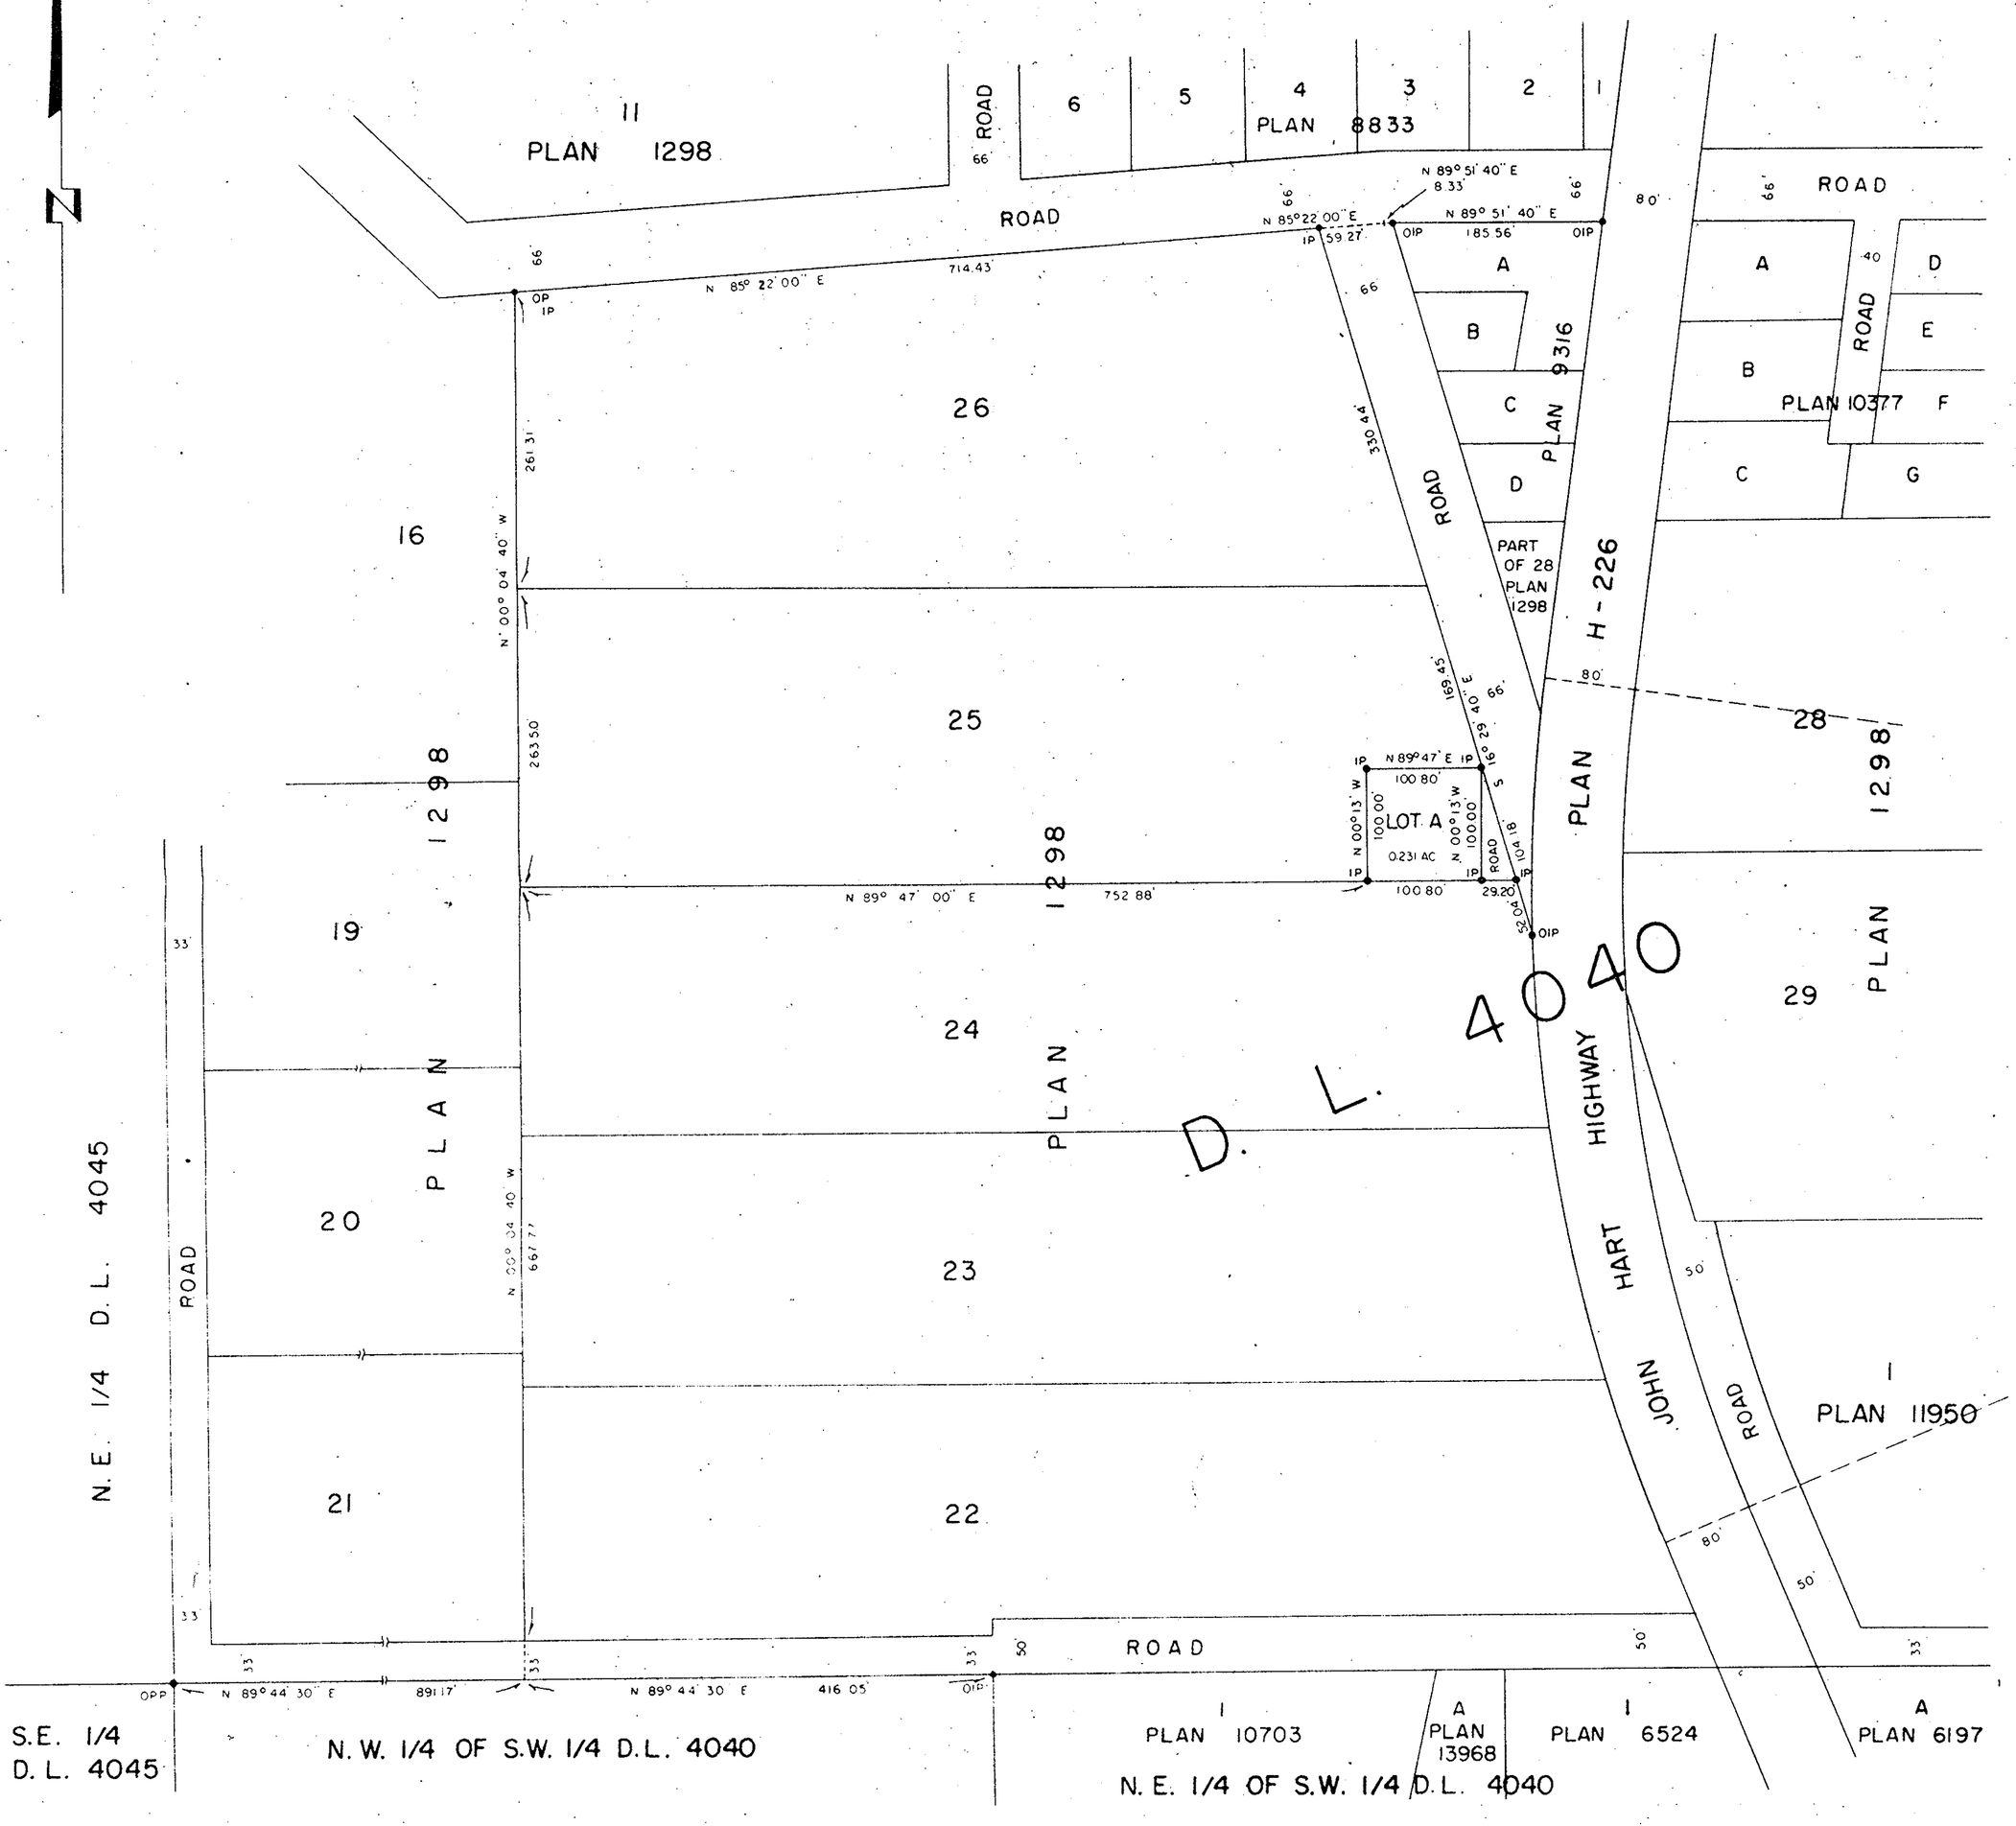

I, DONALD A. DUFFY of the City of Prince George, a British Columbia Land Surveyor, make oath and say that I was present at and did personally superintend the survey represented by this plan and that the survey and plan are correct. The said survey was completed on the 5th day of December, 1964.

D. A. Duffy, B.C.L.S.

Sworn before me this 22nd day of December, 1964.

A Commissioner for taking Affidavits within the Province of British Columbia.

George Staeble
Owner

Witness

Approved under the Land Registry Act this 21st day of December, 1964.

Approving Officer, Dept. of Highways

W. D. USHER & ASSOCIATES
LAND SURVEYORS
PRINCE GEORGE — B.C.
1510 AH 8-9