PLOTTED EB.

PLAN 15054

Deposited in the Land Registry Office at Kamloops, B.C.
this 20th day of APRIL 1965

Registrar

Plan of Subdivision of Lot 5, Plan 12129, except Plan 12950, District Lot 1593 Cariboo District

Scale: 1 inch = 100 Feet

Legend

Bearings are astronomic and are derived from the South easterly Highway boundary, Plan H-705

Old standard concrete post found, shown	⊙	OP con
Old iron post found shown	•	OIP
Iron post set shown	○	IP

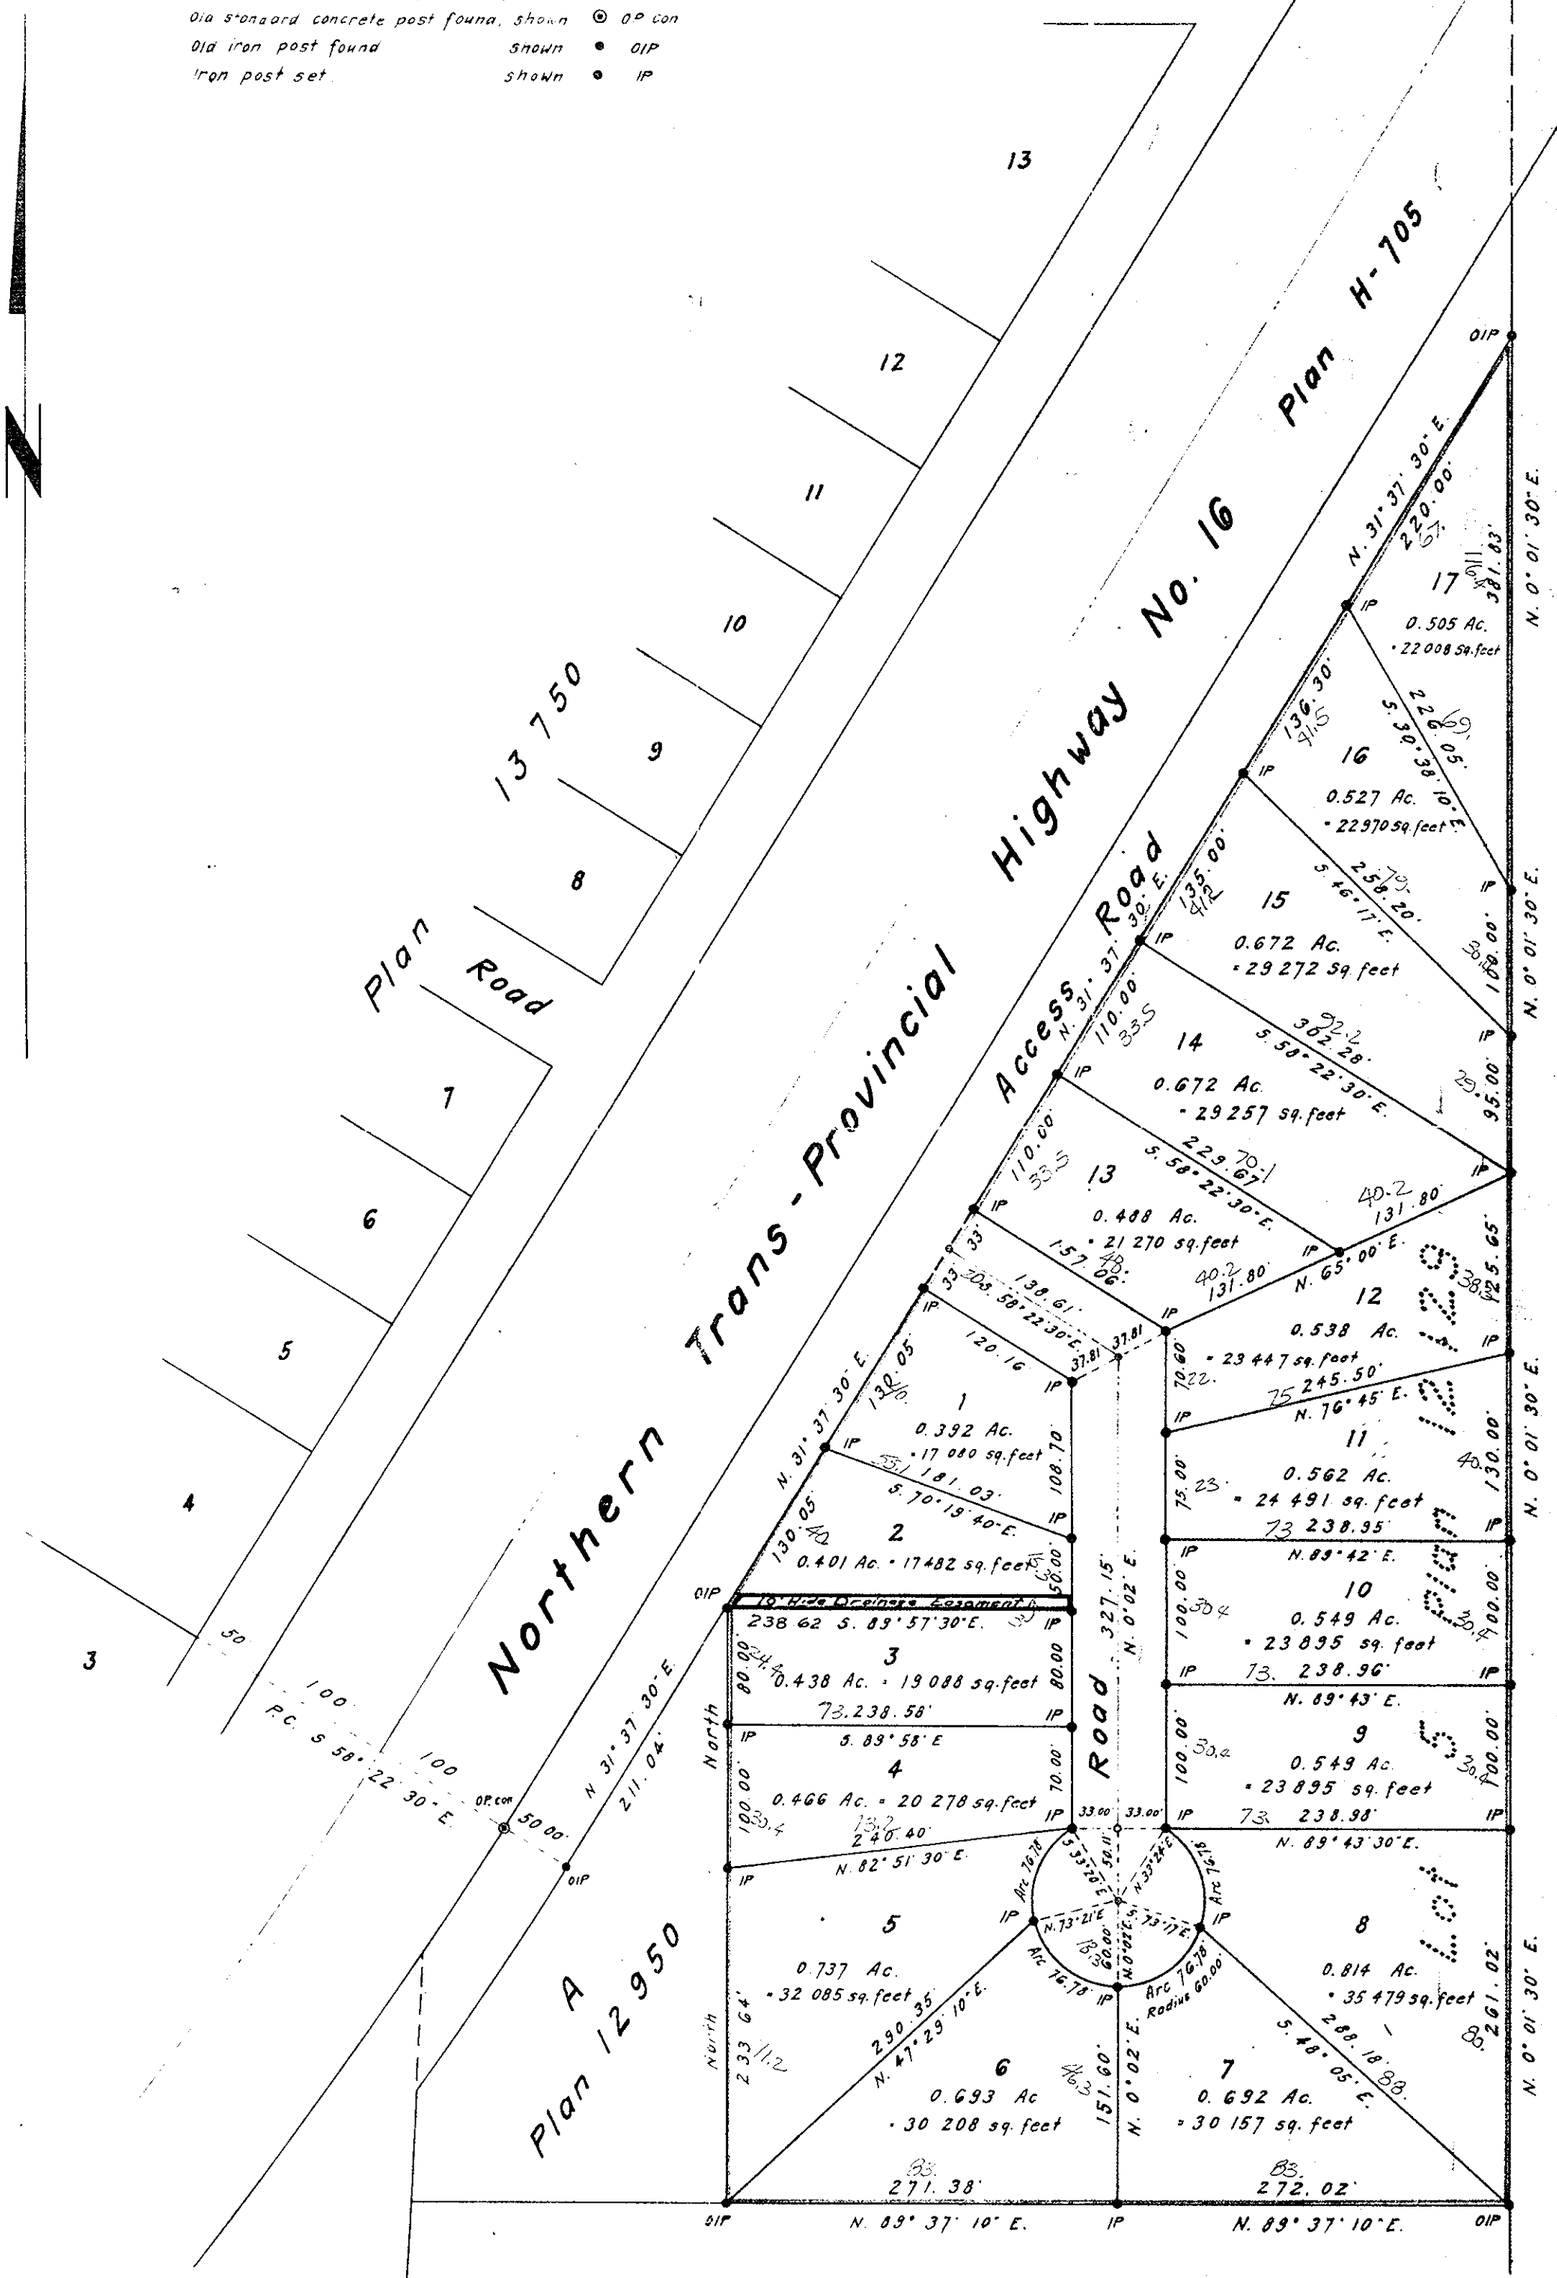

I, R.J. Goble, of the City of Prince George, British Columbia Land Surveyor, make oath and say that I was present at and did personally superintend the survey represented by this plan and that the survey and plan are correct. The said survey was completed on the 4th day of May 1964.

B.C.L.S.

Sworn before me
this 7th day of MAY 1964.

A Commissioner for taking affidavits within British Columbia

Approved under the Land Registry Act
this 8th day of March 1965

Approving Officer
Dept. of Highways, Prince George, B.C.

D. Syke.
Owner

W.D. Spearman
Witness

McWilliam, Whyte, Serle & Goble
British Columbia Land Surveyors
1595 - 5th Ave, Prince George, B.C.

checked	F.	S	D	X	Ref. No 63/193
WS	✓			-	