PLAN OF SUBDIVISION OF
LOTS 2 and 3 and PART OF LOT 1, BLK.109, PLAN 752, DISTRICT LOTS 938 & 937, CARIBOO DISTRICT

SCALE 1" = 50'

PLAN Nº 15069
Deposited in the Land Registry Office at Kamloops on the 23 day of APRIL 1965
DEPUTY - Registrar

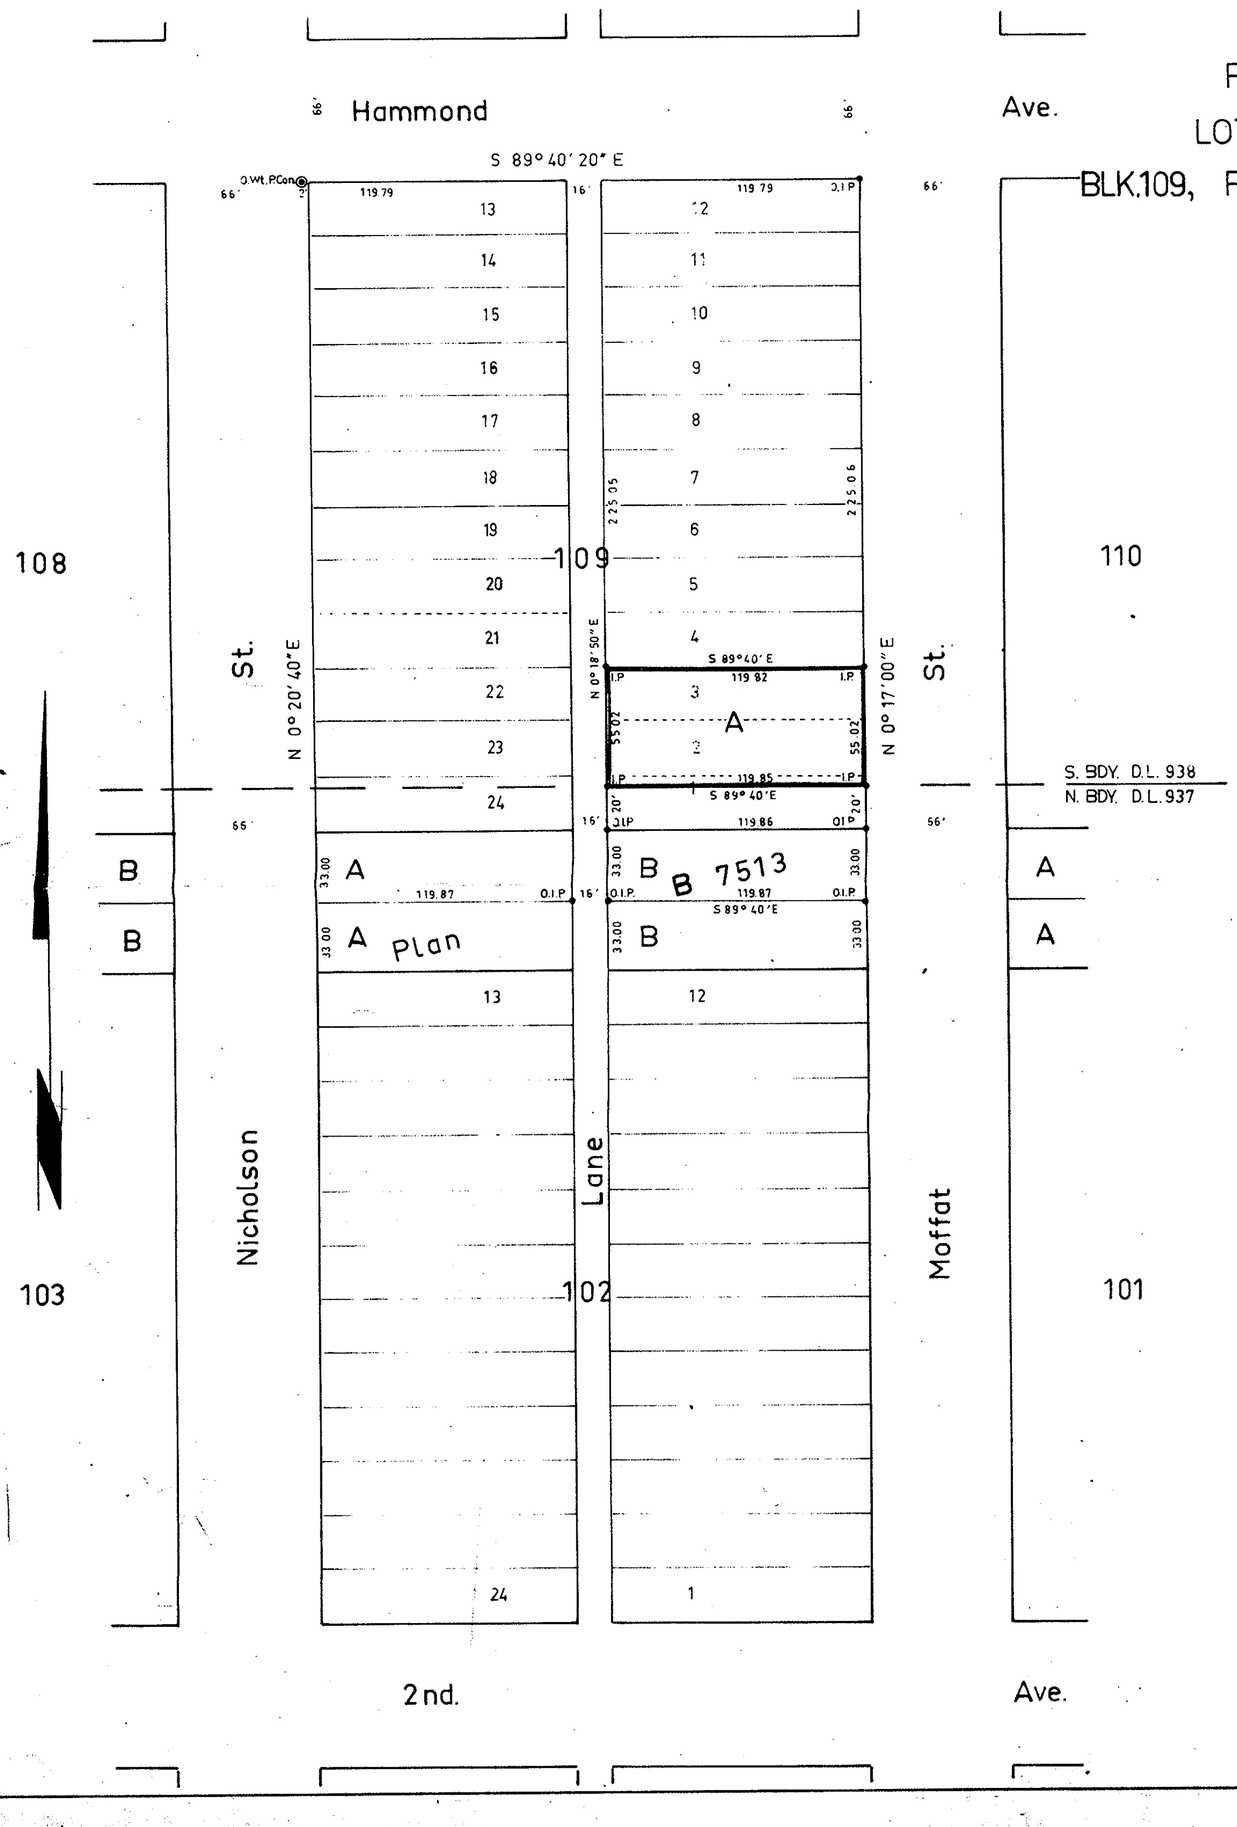

Bearings are astronomic and are derived from O.I.P.S. On the North boundary of Plan B 7513 as S 89° 40' E

- ◉ P.con. ..... Standard Concrete Post.
- ◉ P.Rock ..... Standard Rock Post.
- ● PP ..... Standard Pipe Post.
- ● I.P ..... Standard Iron Post.
- o P. ..... Wooden Post.
- ■ L.P ..... Lead Plug.
- O ..... Denoting "Old"
- WT. ..... Denoting "Witness."

Approved under the Land Registry Act on the 8th day of March 1965

Approving Officer
City of Prince George

I, R.J. Goble of the city of Prince George British Columbia Land Surveyor, make oath and say that I was present at and did personally superintend the survey represented by this plan and that the survey and plan are correct.

The said survey was completed on the 2nd day of March 1965

Sworn before me at PRINCE GEORGE this 2nd day of MARCH 1965

A commissioner for taking affidavits within British Columbia.

Owner

Witness

McWilliam — Whyte — Serle — Goble
B.C. Land Surveyors
Kamloops — Prince George
Checked | F | S | D | X | Ref. No. 65022