PLAN OF SUBDIVISION OF LOTS 77 AND 86 AND 87, PLAN 10868, DISTRICT LOT 936, CARIBOO DISTRICT.

SCALE 1" = 100'

PLAN Nº 15083

Deposited in the Land Registry Office

at ..... on the ..... day of ..... 19 .....

..... Registrar.

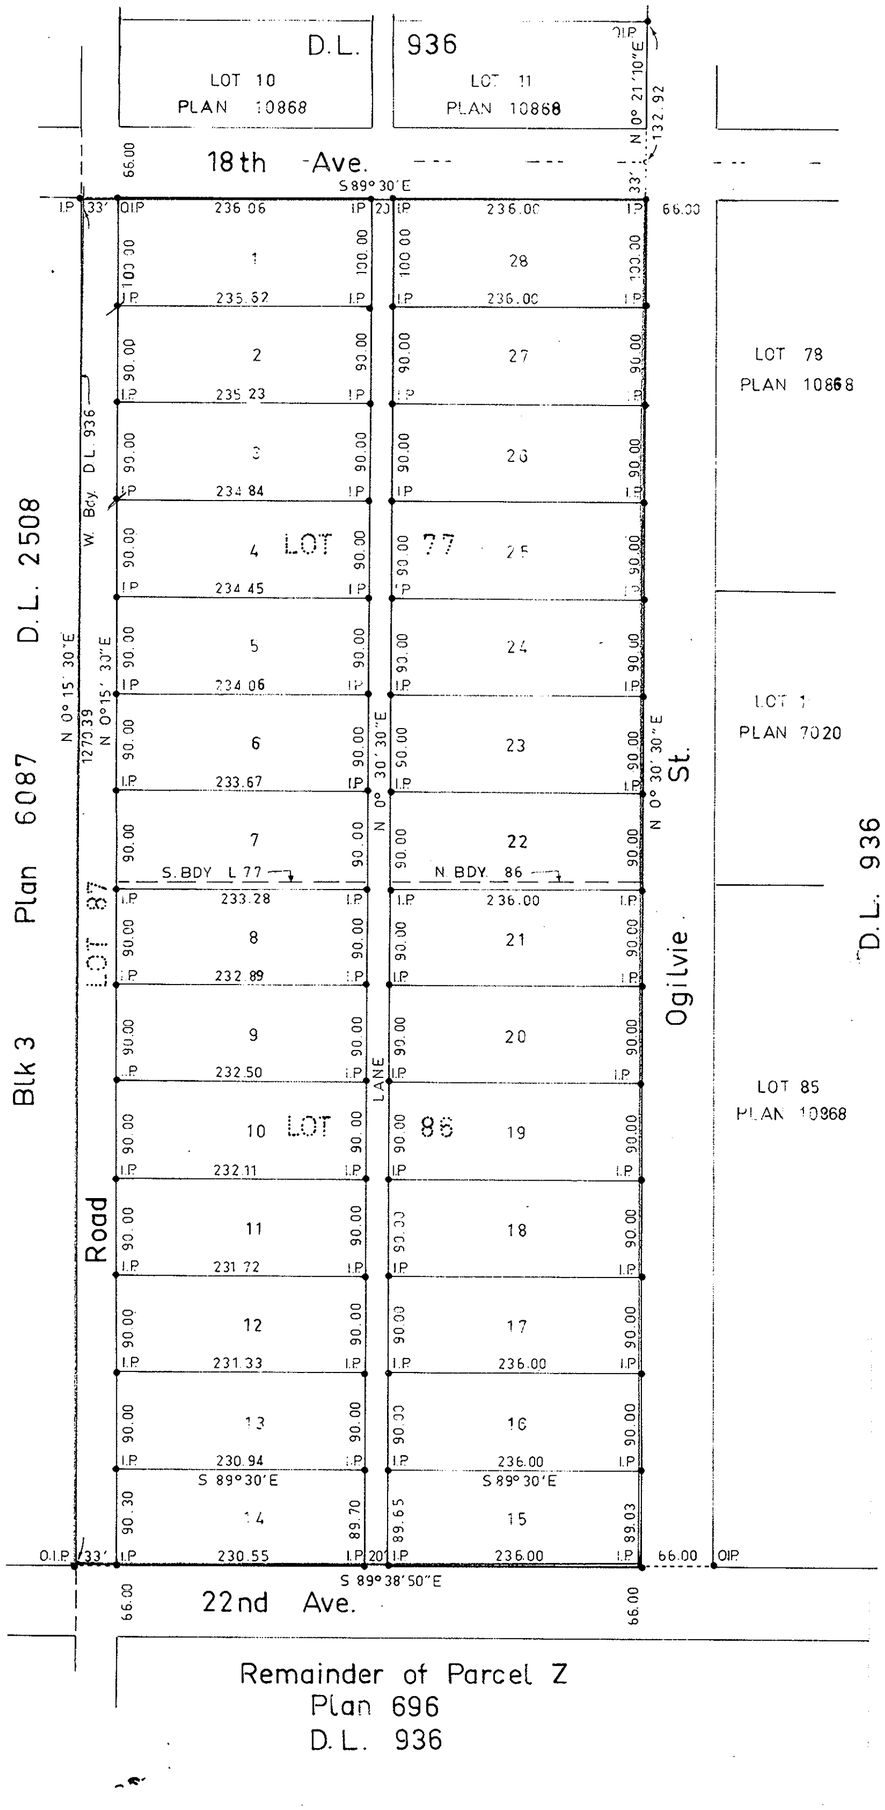

LOTS	Acres
LOTS 1&8	0.54 Each
LOTS 2-4, 6 27 INCLUSIVE	0.49 Each
LOTS 5 15 INCLUSIVE	0.48 Each

Bearings are astronomic and are derived from OIPS. found West boundary D.L. 936 shown as N 0° 15' 30" E Plan 10868

◉ P.con. ..... Standard Concrete Post.
◉ P.Rock ..... Standard Rock Post.
● P.P. ..... Standard Pipe Post.
● I.P. ..... Standard Iron Post.
o P. ..... Wooden Post.
■ L.P. ..... Lead Plug.
O ..... Denoting "Old"
WT. ..... Denoting "Witness."

Approved under the Land Registry Act on the 29 day of Mar 1965

A W Jones
Approving Officer
City of Prince George

I, R.J. Goble, of the City of Prince George, British Columbia Land Surveyor, make oath and say that I was present at and did personally superintend the survey represented by this plan and that the survey and plan are correct.

The said survey was completed on the 15TH day of MARCH 1965.

Sworn before me at PRINCE GEORGE this 23 day of MARCH 1965.

A commissioner for taking affidavits within British Columbia.

The Seal of the Corporation of the City of Prince George was affixed hereto in the presence of

McWilliam — Whyte — Serle — Goble
B.C. Land Surveyors
Kamloops — Prince George

Checked | F | S | D | X | Ref. No. 64100-Y