PLAN No 15662
Deposited in the Land Registry Office
at Kamloops on the 23 day of Nov. 1965

Registrar

RECORDS SECTION

Plan of Subdivision of
Lots 41 and 42, Plan 10868, District Lot 936,
CARIBOO DISTRICT

SCALE 1" = 100'

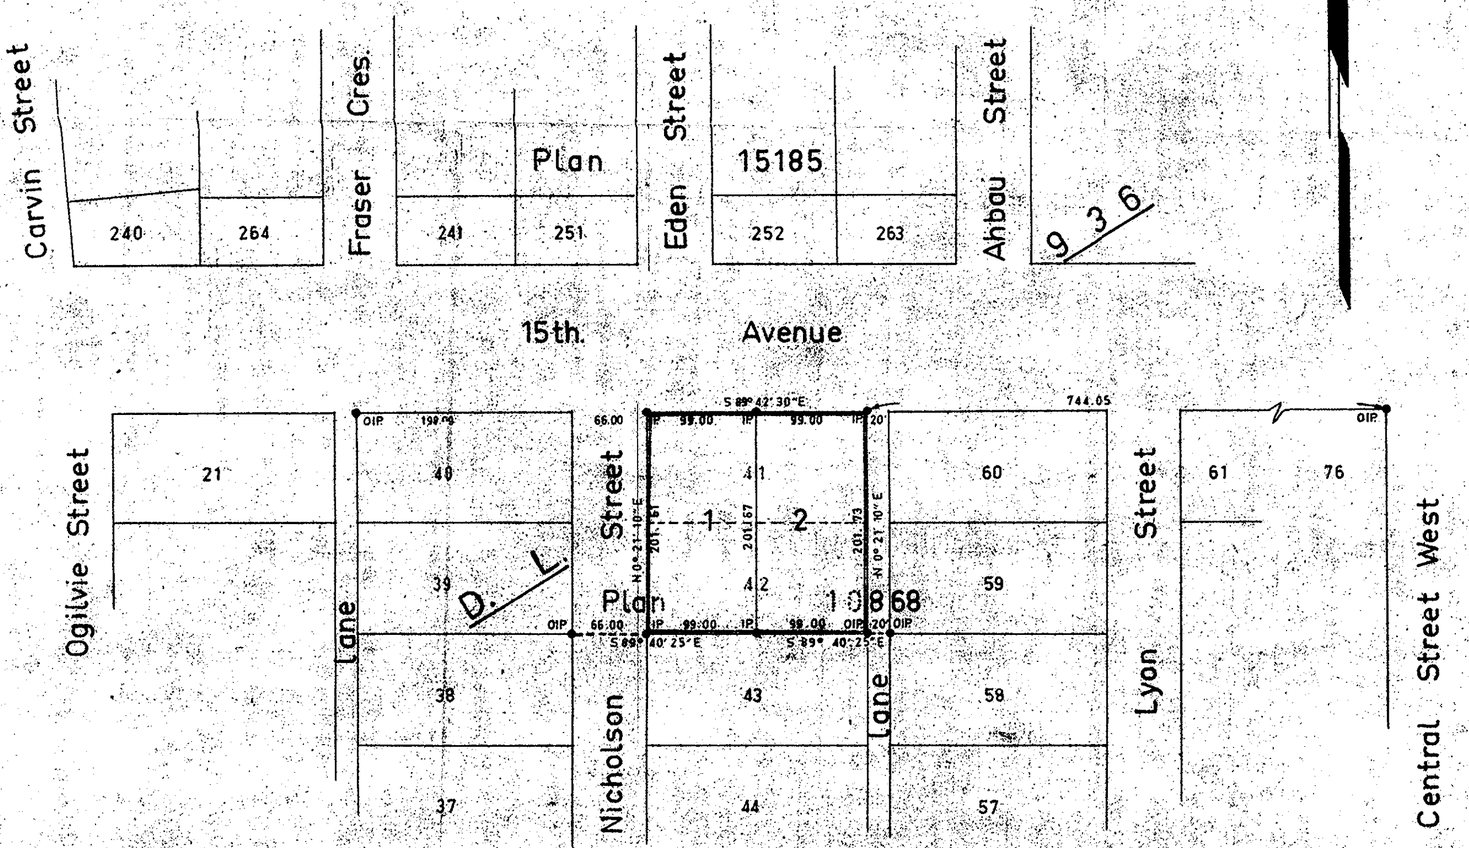

Bearings are astronomic and are derived from O.I.Ps. found on the South boundary of 15th Ave. shown on Plan 10868 as S89 42' 30"E

- ● P.con. ..... Standard Concrete Post.
- ● P.Rock ..... Standard Rock Post.
- ● P.P. ..... Standard Pipe Post.
- ● I.P. ..... Standard Iron Post.
- ○ P. ..... Wooden Post.
- ■ L.P. ..... Lead Plug.
- O ..... Denoting "Old"
- WT. ..... Denoting "Witness".

Approved under the Land Registry Act on the 4 day of Oct. 1965

Approving Officer
City of Prince George

I, R. J. Goble of the City of Prince George British Columbia Land Surveyor, [illegible] say that I was present at and [illegible] superintend the survey represented by this plan and that the survey and plan are correct.

The said survey was completed on the [illegible] day of June 1965

Sworn before me at Prince George, B.C. this 14th day of June 1965

A commissioner for taking [illegible] within British [illegible]

Owner [illegible]

Witness [illegible]

S.D. 194

McWilliam — White — Serle — Goble
B.C. Land Surveyors
Kamloops — Prince George
checked | f | s | d | x | Ref No. 65074