Plan of Subdivision of Part of District Lot 2062 Cariboo District.

Scale: 1 inch = 100 feet

PLAN Nº 15890

Deposited in the Land Registry Office at Kamloops, B.C. on the 7th day of JAN. 1966.

Registrar

Exceptions to DL 2062	
Plan	A-1444
Plan	A-2380

and that portion of DL 2062 lying East of the Easterly Bdys of Plans A-1444 and A-2380

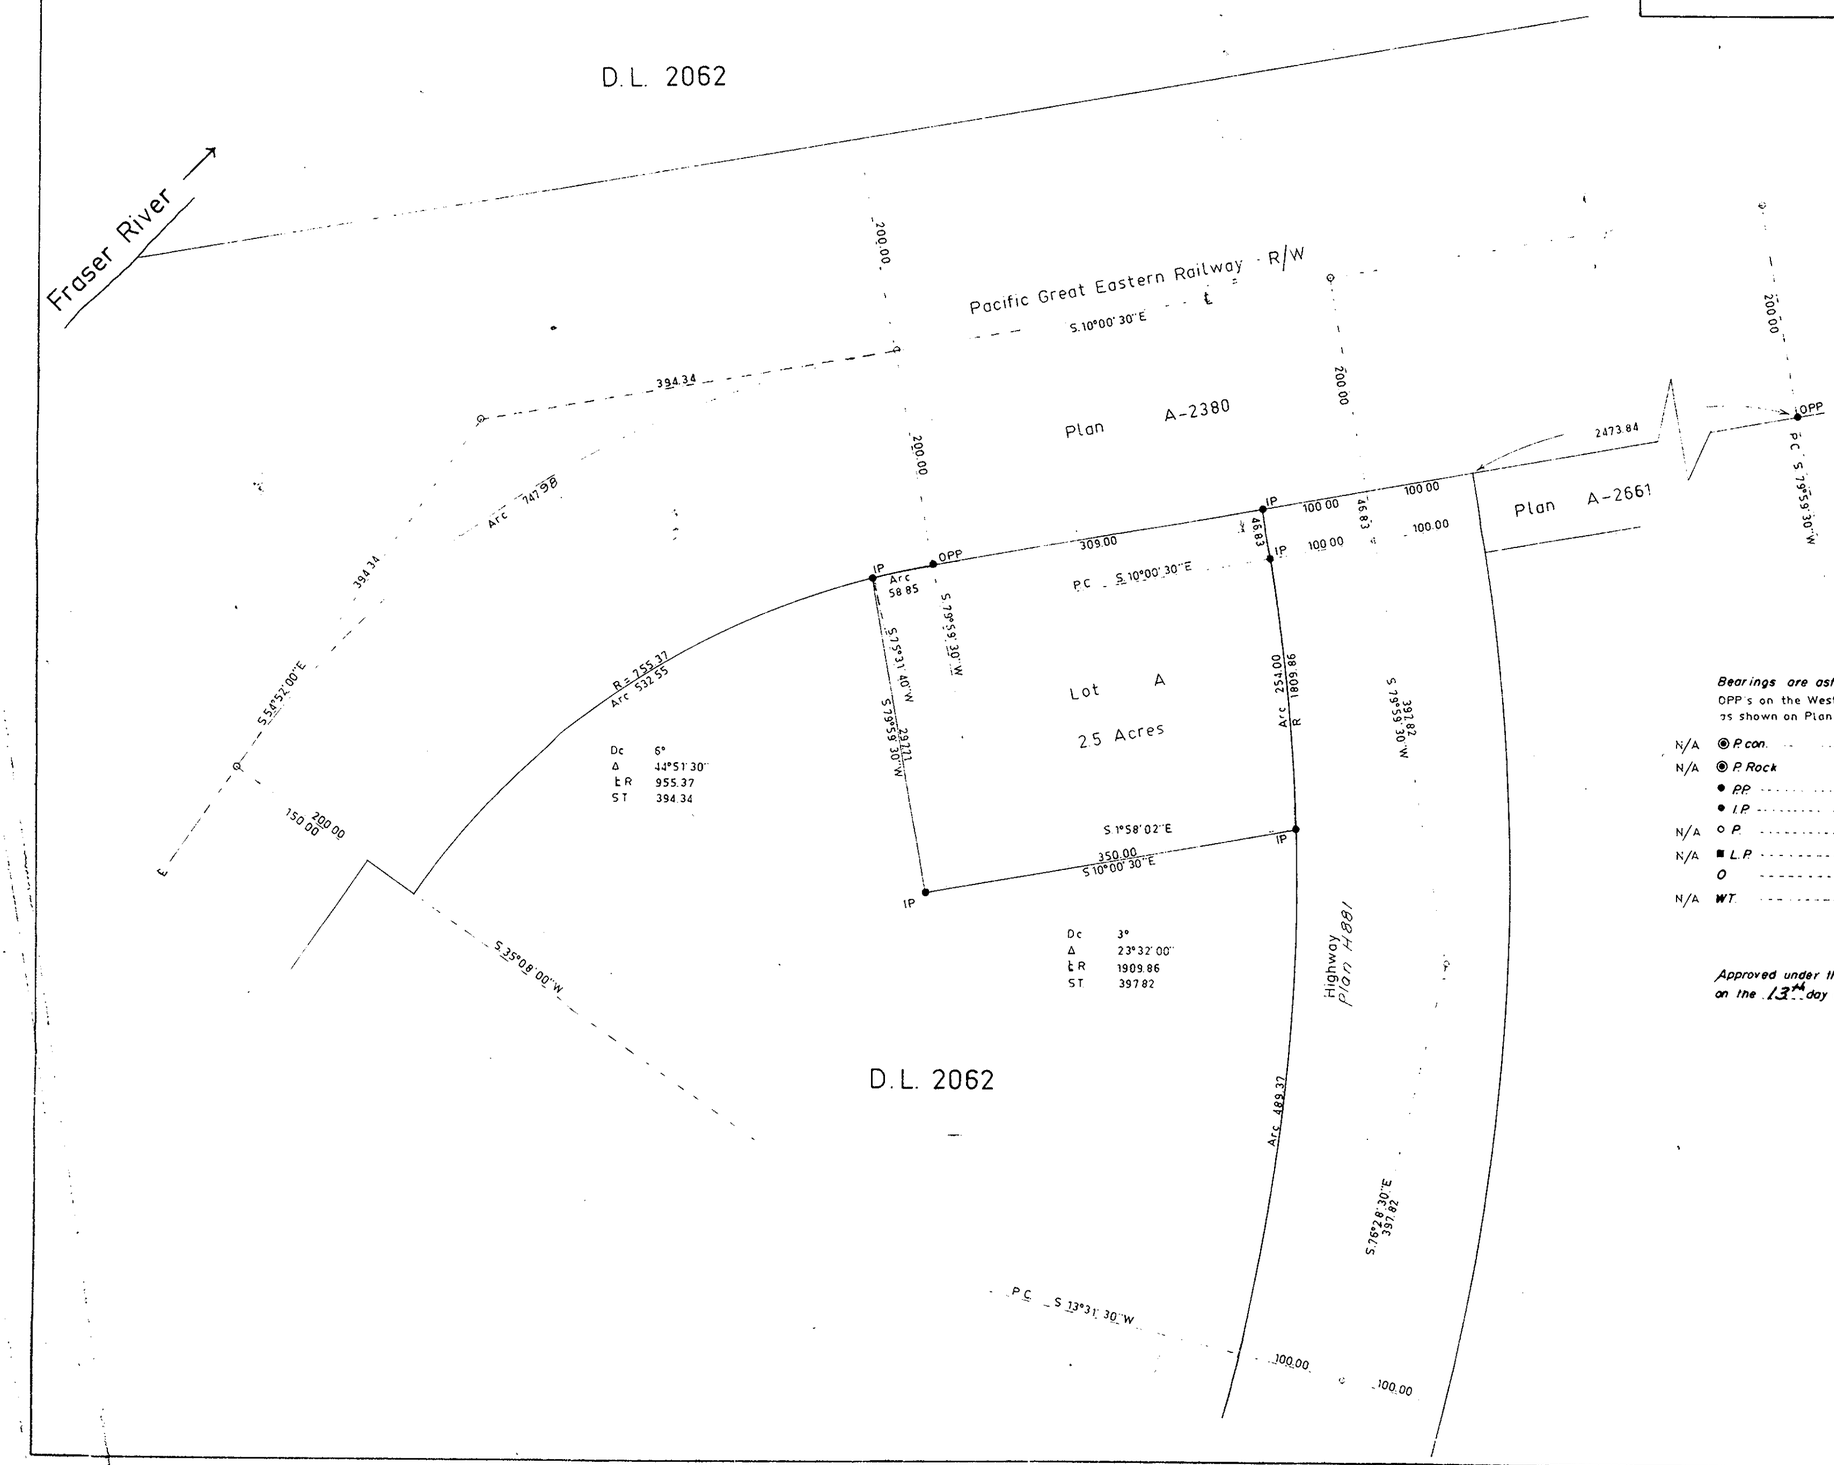

Bearings are astronomic and are derived from OPP's on the West Bdy of P.G.E R/W as shown on Plan A 2380

N/A	◉ P.con.	Standard Concrete Post.
N/A	◉ P.Rock	Standard Rock Post.
	● P.P.	Standard Pipe Post.
	● I.P.	Standard Iron Post.
N/A	○ P.	Wooden Post.
N/A	■ L.P.	Lead Plug.
	O	Denoting "Old"
N/A	WT.	Denoting "Witness"

Approved under the Land Registry Act on the 13th day of December 1965

Approving Officer

I, R. J. Goble of the City of Prince George British Columbia Land Surveyor, make oath and say that I was present at and did personally superintend the survey represented by this plan and that the survey and plan are correct.

The said survey was completed on the 3rd day of June 1965

Sworn before me at PRINCE GEORGE this 3 day of JULY 1965.

A commissioner for taking affidavits within British Columbia.

Owner CANADIAN FOREST PRODUCTS LTD

PER DIRECTOR

PER SECRETARY

McWilliam Whyte Serle G
B.C. Land Surveyors
Kamloops — Prince Geo

Checked					Ref.

827-57-C