PLAN NO 16474

DEPOSITED IN THE LAND REGISTRY OFFICE AT Prince George
THIS 4th DAY OF August 1966

[signature]
REGISTRAR

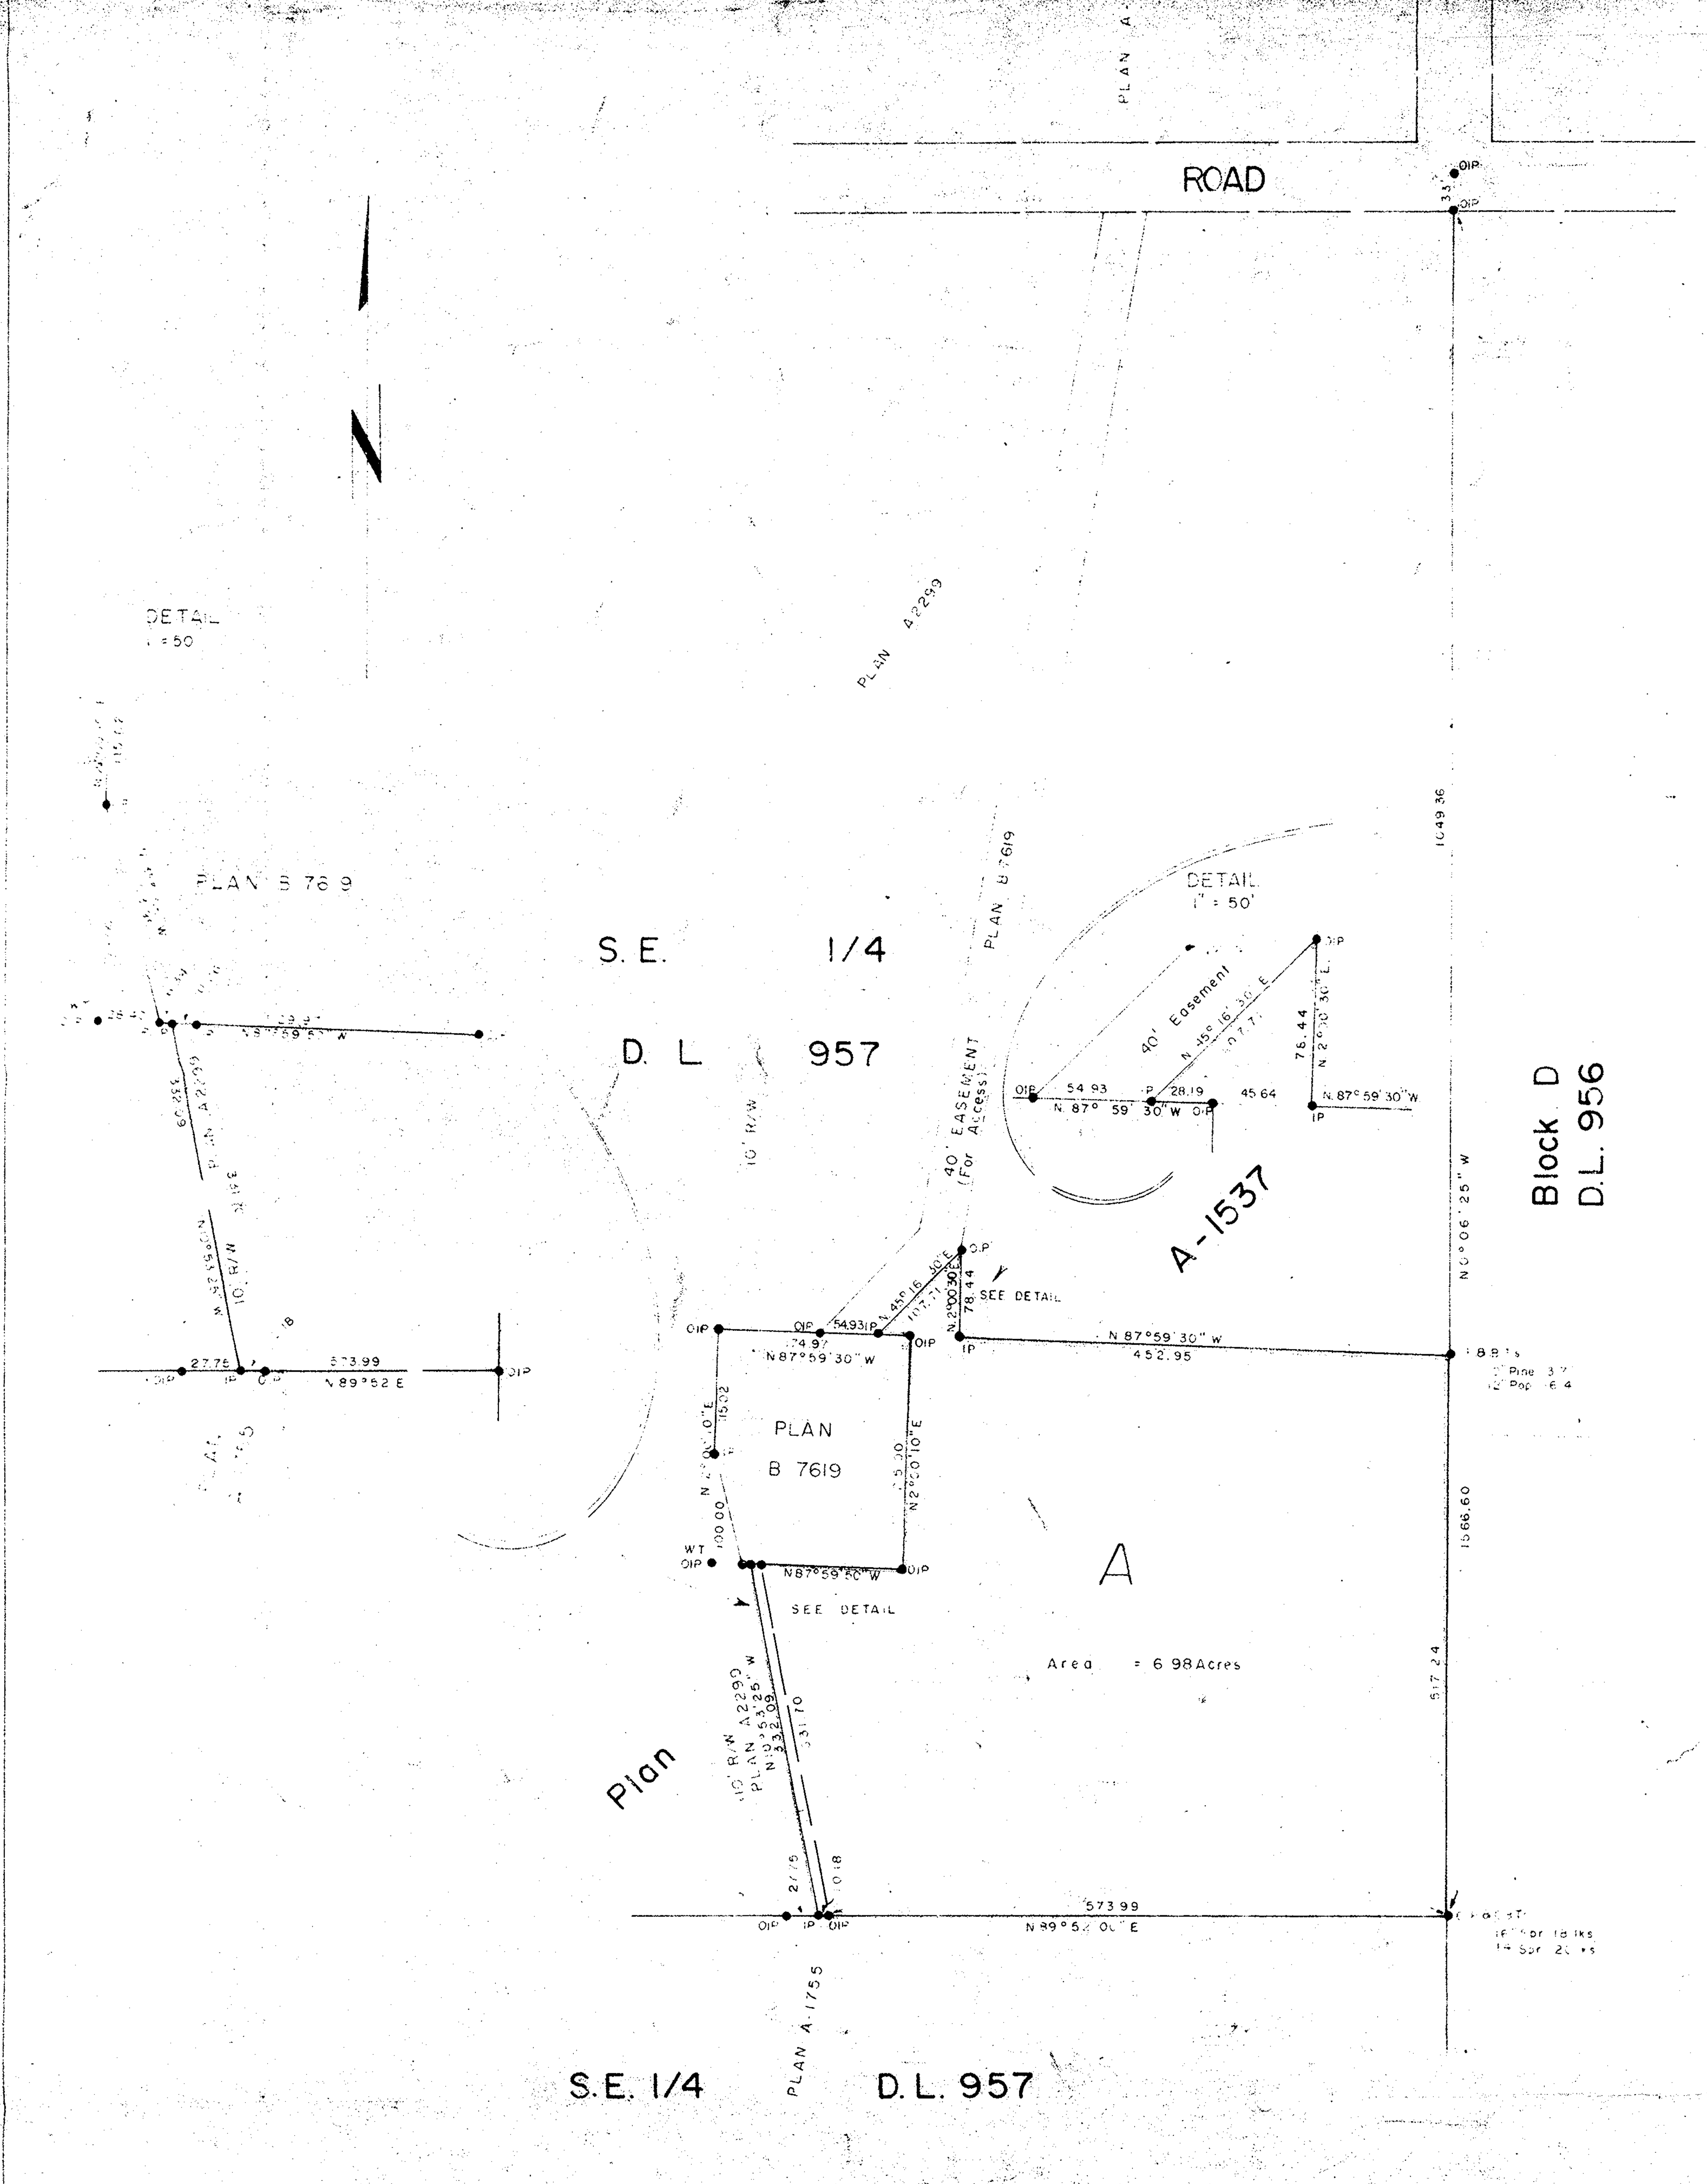

REFERENCE PLAN OF
PART OF THAT PART OF
S.E. 1/4 DISTRICT LOT 957
CARIBOO DISTRICT, AS SHOWN
ON PLAN A1537
EXCEPT PLAN B7619

SCALE 1" = 100'

LEGEND.

BEARINGS ARE ASTRONOMIC, AND ARE DERIVED FROM OIP's FOUND ALONG SOUTH BOUNDARY OF PLAN A 1537, SHOWN AS N 89°52' E ON SAID PLAN

B.C. [illegible] FOUND ····· ● OIP   PLACED ····· ● IP

[illegible] BRITISH COLUMBIA LAND SURVEYOR, MAKE OATH AND SAY THAT I WAS PRESENT AT AND PERSONALLY SUPERINTENDED THE SURVEY REPRESENTED BY THIS PLAN AND THAT THE SURVEY AND PLAN ARE CORRECT. THE SAID SURVEY WAS COMPLETED ON THE [illegible] DAY OF [illegible] 1966

[signature]
B.C.L.S.

SWORN BEFORE ME AT PRINCE GEORGE, B.C., THIS 8 DAY OF July 1966

[signature]
A COMMISSIONER FOR TAKING AFFIDAVITS WITHIN BRITISH COLUMBIA

WESTCOAST TRANSMISSION COMPANY LIMITED

[signature]
VICE PRESIDENT
or
SECRETARY

MONTREAL TRUST COMPANY,

McWilliam, Whyte, Goble & Associates
B.C. Land Surveyors

Checked	f	s	d	x	REF NO 66149