PLOTTED EP EQ

PLAN Nº 16484

Deposited in the Land Registry Office at Prince George on the 10th day of AUGUST 1966

E. H. Carlson
Registrar

PLAN OF SUBDIVISION OF PART DISTRICT LOT 7647 CARIBOO DISTRICT.

Scale: 1" = 100'

Bearings are astronomic derived from Part South boundary of D.L. 1531, as shown.

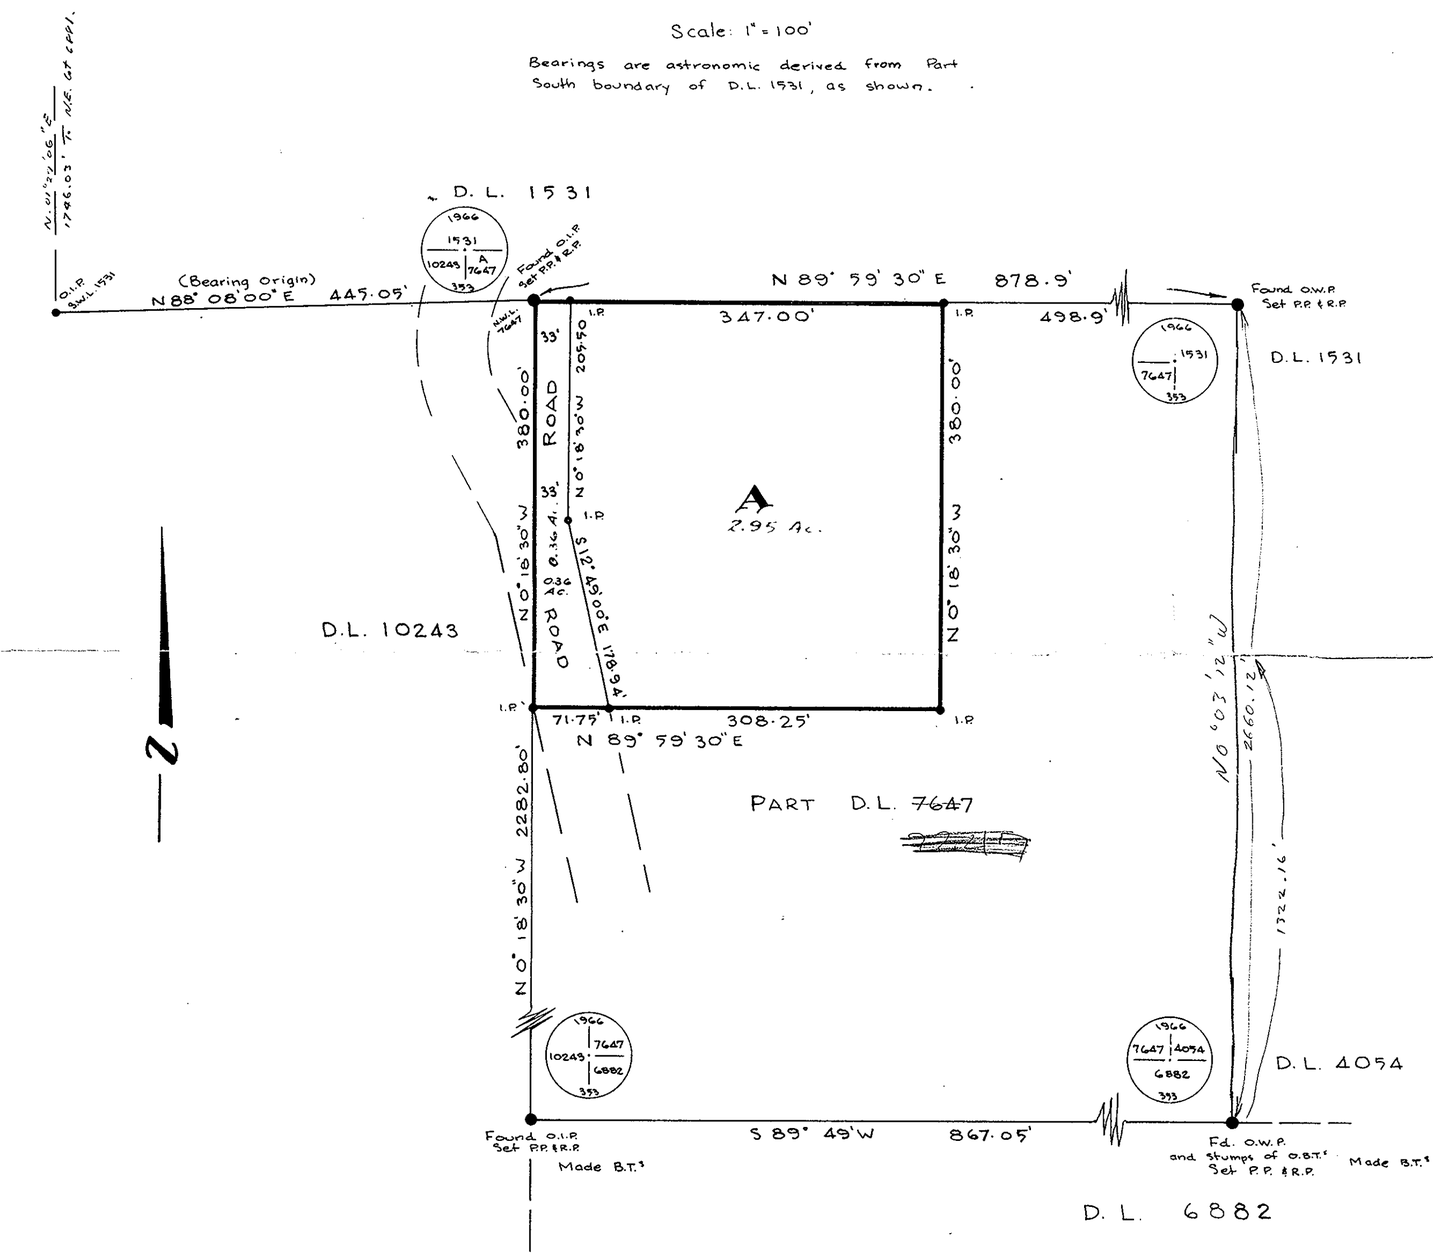

◉ P. con. ---------- Standard Concrete Post.
◉ P. Rock ---------- Standard Rock Post.
● P.P. ---------- Standard Pipe Post.
• I.P. ---------- Standard Iron Post.
o P. ---------- Wooden Post.
■ L.P. ---------- Lead Plug.
O ---------- Denoting "Old"
WT. ---------- Denoting "Witness."

Approved under the Land Registry Act on the 22ND day of JULY 1966.

C. E. Olot P. Eng
Approving Officer
City of Prince George

I, A. Danilucks of the City of Prince George British Columbia Land Surveyor, make oath and say that I was present at and did personally superintend the survey represented by this plan and that the survey and plan are correct.

The said survey was completed on the 28th day of June 1966.

A. Danilucks

Sworn before me at PRINCE GEORGE this 27th day of June 1966.

A Commissioner for taking affidavits within British Columbia.

Owner Lawrence B. Smith

Witness Ann Hansen

McWilliam — Whyte — Serle — Goble
B.C. Land Surveyors
Kamloops — Prince George.
66121