SUBDIVISION PLAN OF:

PART OF DISTRICT LOT 1543 EXCEPT PLAN 10737
CARIBOO DISTRICT

PLAN Nº 16621

Deposited in the Land Registry Office at Prince George,
this 4th day of Nov., 1966

Registrar

-Scale: 1 inch = 200 feet-

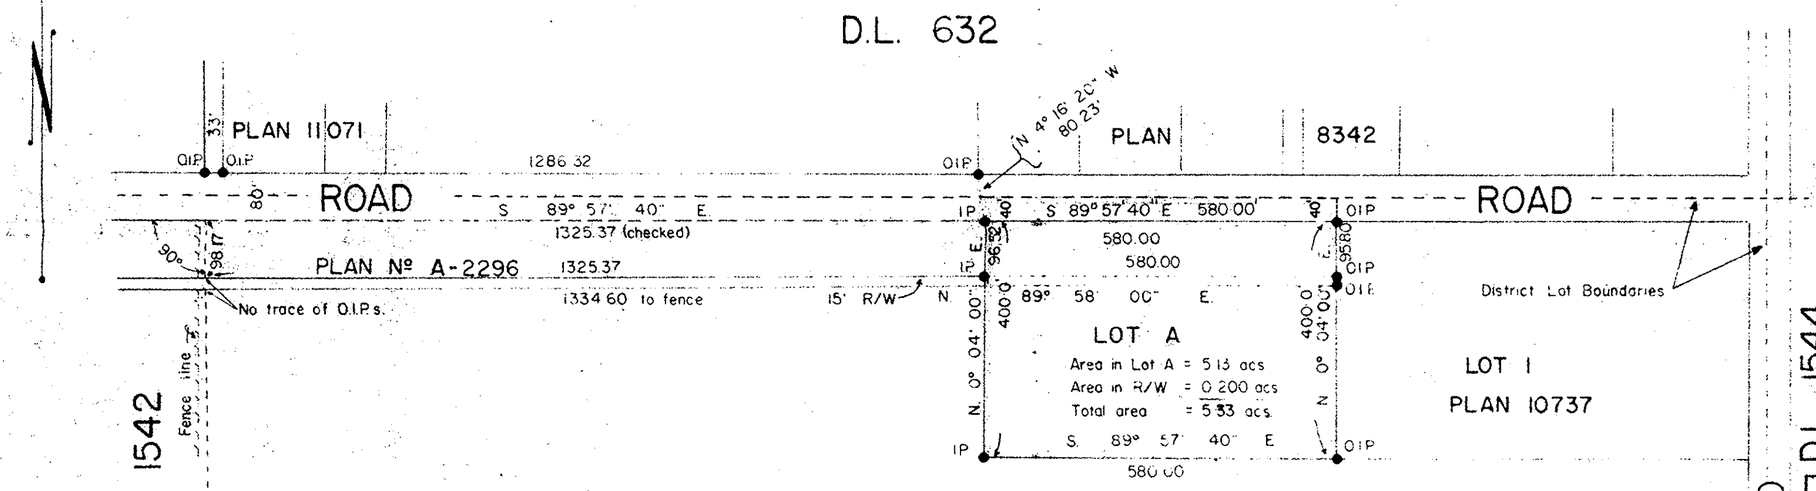

Registered Owners .....
Crown Assets Disposal Corp.

I, K.C. Rathbone, of the City of Edmonton, a British Columbia Land Surveyor, make oath and say that I was present at and did personally superintend the survey represented by this plan and that the survey and plan are correct. The said survey was completed on the 11th day of October, 1965.

Sworn before me at Edmonton, Alta
this 26th day of November 1965

A Notary Public in and for the
Province of Alberta.

K.C. Rathbone
B.C.L.S.

Witness

Approving Officer, Department of Highways
January 5th, 1966.
1966.

LEGEND

Meridian from Runway centerline
as shown on Plan A-1388

● IP denotes standard iron pin
'O' denotes old

REAPPROVED:
APPROVING OFFICER, DEPT. OF HWYS.
OCTOBER 7th, 1966.

Federal Department of Agriculture

Witness

(PRINCE GEORGE) DEPARTMENT OF AGRICULTURE
(TO FORESTRY)

B.C. 571

File P 124