BRITISH COLUMBIA HYDRO AND POWER AUTHORITY

PLAN OF RIGHT OF WAY THROUGH
PARTS OF DISTRICT LOTS 2061 AND 2062.
CARIBOO DISTRICT.

SCALE: 1" = 200'

Plan No. 16859

Deposited in the Land Registry Office at Prince George this 4 day of April 1967

Registrar

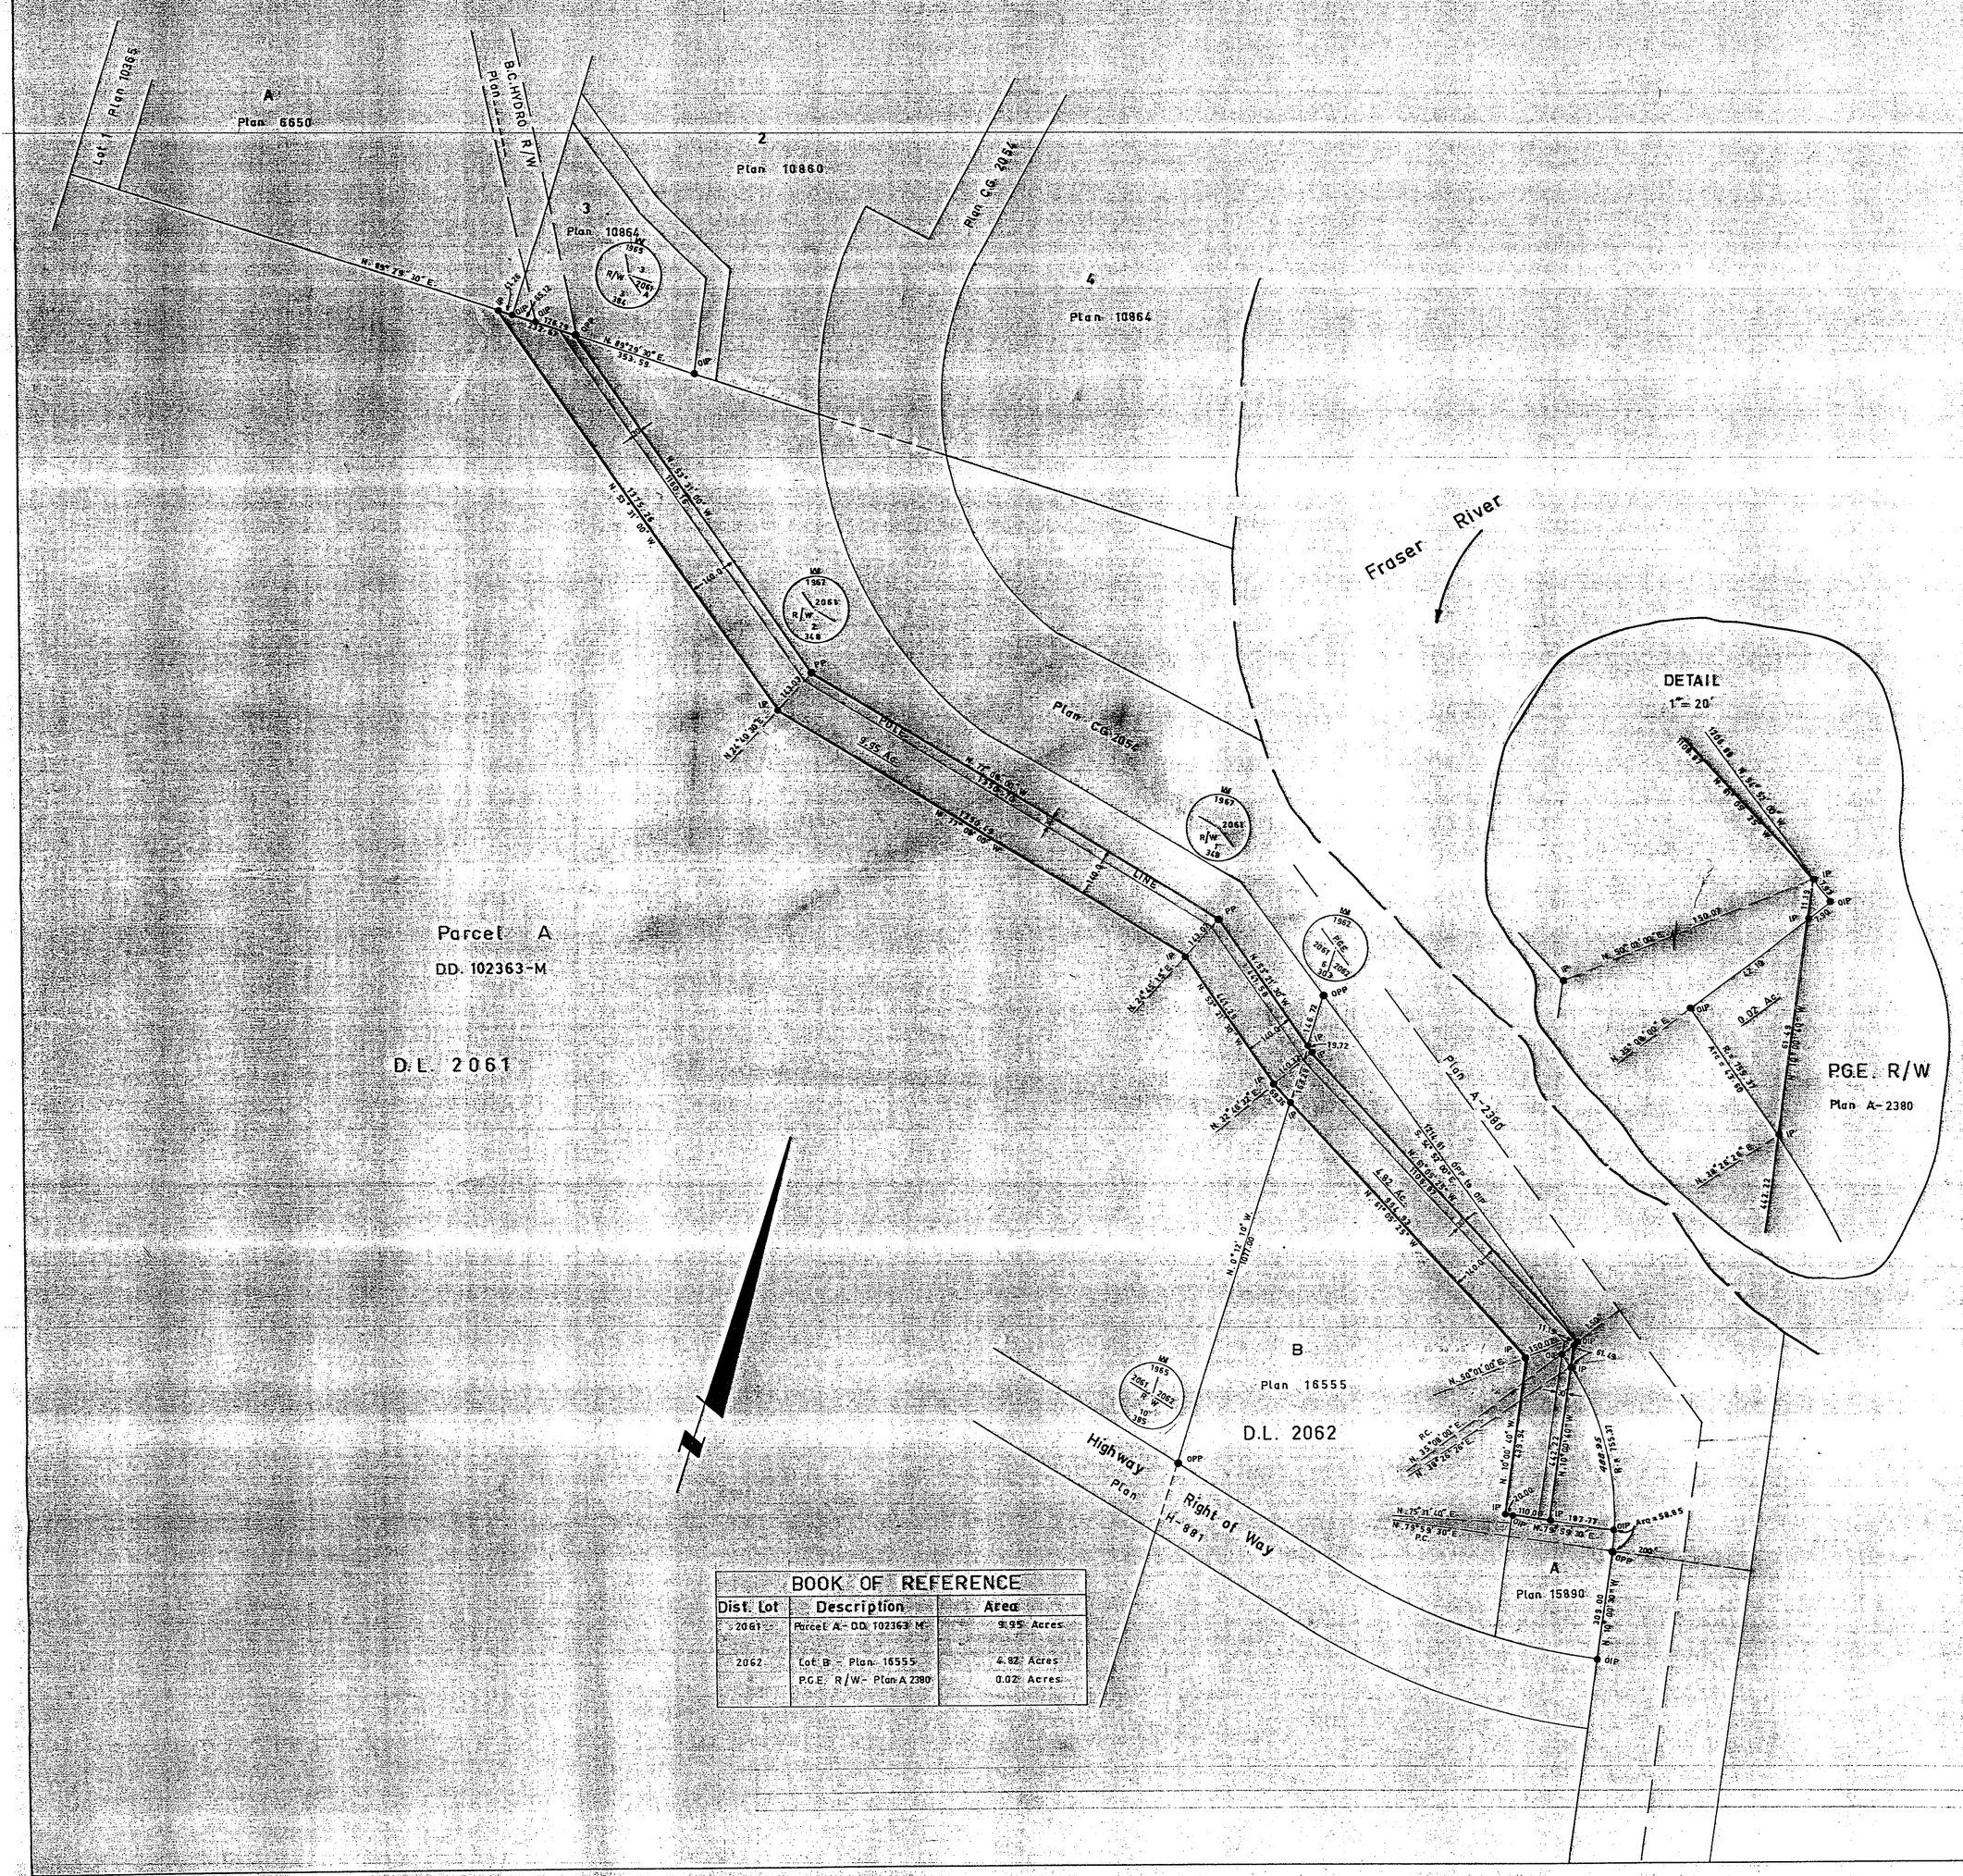

LEGEND
Bearings are astronomic are derived from Plan A-2380.
- OPP------ Pipe post found.
- PP------ " " set.
- OIP------ Iron post found.
- IP------ " " set.
- O------ Denoting "Old".

Approved under the Land Registry Act on the ____ day of _____ 19__

Approving Officer
Dept. of Highways

I, V. BARTELL of the City of Prince George, British Columbia Land Surveyor, make oath and say that I was present at and did personally superintend the survey represented by this plan and that the survey and plan are correct.

The said survey was completed on the 21 day of February 1967.

V. BARTELL, B.C.L.S.

Sworn before me at Prince George this 21 day of February 1967

A commissioner for taking affidavits within British Columbia

Approved:
B. C. Hydro and Power Authority

McWilliam, Whyte, Goble, & Associates
B.C. Land Surveyors
1595 - 5th. Avenue, Prince George, B.C.

Checked	f	s	d	x	Ref. No. 67025

BOOK OF REFERENCE

Dist. Lot	Description	Area
2061	Parcel A - D.D. 102363 M	9.95 Acres
2062	Lot B - Plan 16555	4.82 Acres
	P.G.E. R/W - Plan A 2380	0.02 Acres

820-57-KS (17)