FILED PGPGP16899 RCVD:1998-02-09 RQST:2012-06-01-08.55.05.983

PLAN OF SEWER DRAINAGE RIGHT-OF-WAY THROUGH BLOCK B, DISTRICT LOT 1432, CARIBOO DISTRICT.

SCALE: 1" = 100'.

Plan No. 16899

Deposited in the Land Registry Office at Prince George on the 5th day of May 1967

Registrar

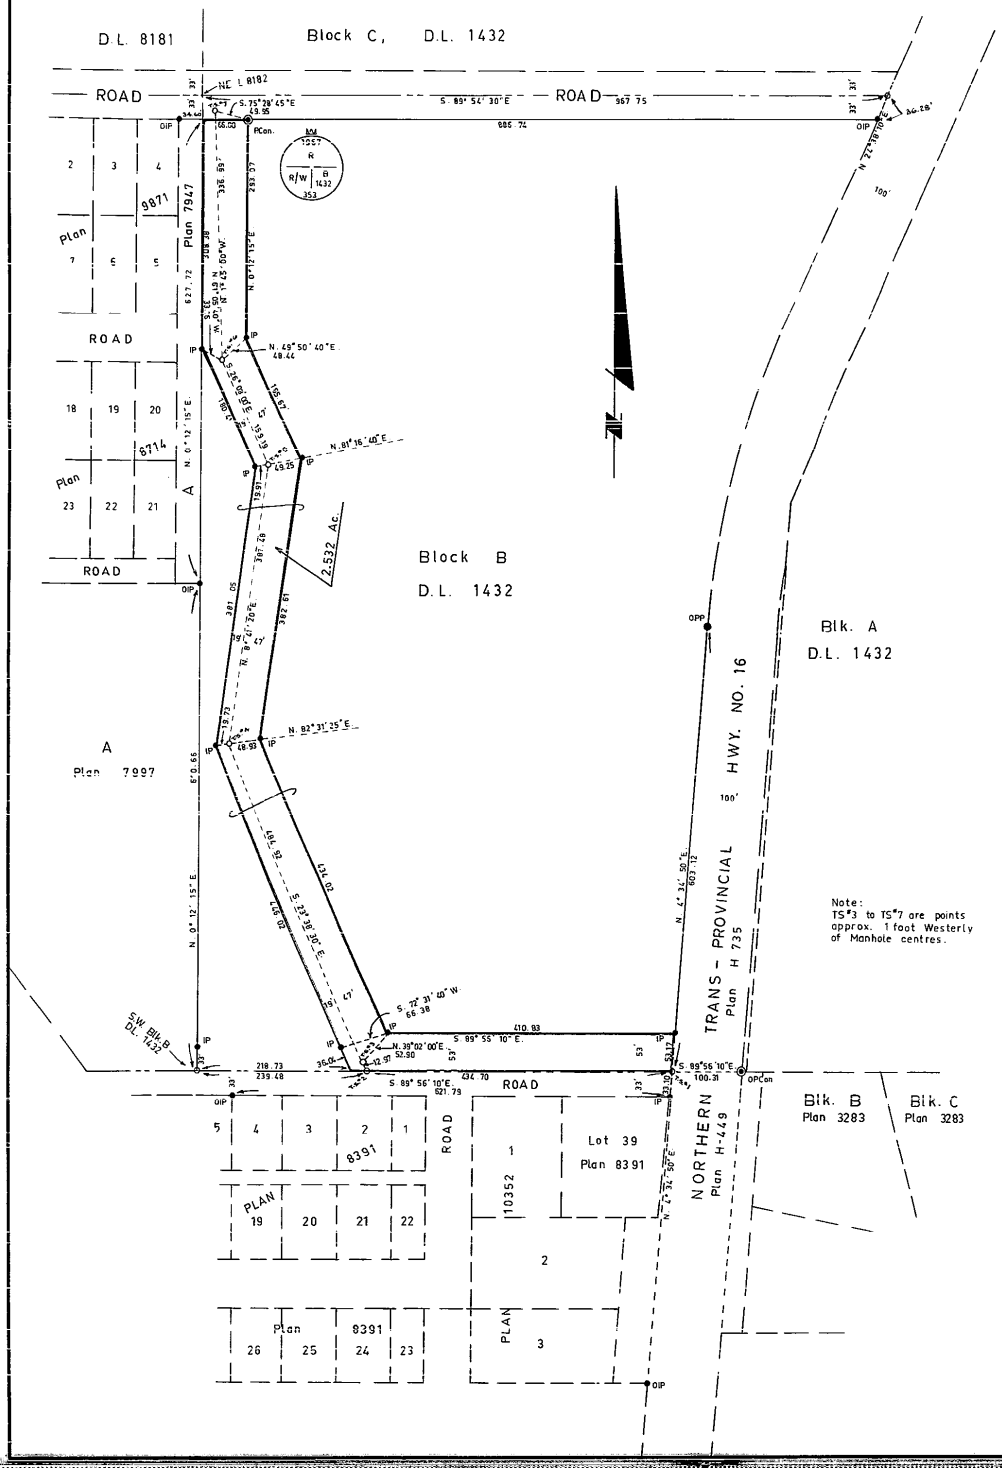

Note:
TS#3 to TS#7 are points approx. 1 foot Westerly of Manhole centres.

LEGEND
Bearings are astronomic, are derived from O.I.P. and O.P.P. on Westerly bdy. Plan H-735 & H449

- ◉ OPCon ---------- Concrete post found.
- ◉ PCon ---------- " " set.
- ● OPP ---------- Pipe post found.
- ● OIP ---------- Iron post found.
- ● IP ---------- " " set.
- O ---------- Denoting "Old".
- ○ TS ---------- Traverse Station

I, A. DANILUCK of the City of Prince George, British Columbia Land Surveyor, make oath and say that I was present at and did personally superintend the survey represented by this plan and that the survey and plan are correct.
The said survey was completed on the 28th day of April 1967.

A. DANILUCK, B.C.L.S.

Sworn before me at Prince George this 28 day of APRIL 1967

A commissioner for taking affidavits within British Columbia.

McWilliam, Whyte, Gable, & Associates
B.C. Land Surveyors,
1595 - 5th Avenue, Prince George B.C.
Ref. No. 67100-12