PLOTTED (HM)
(HL)

RECEIVED
OCT 25 1967
CITY ASSESSOR
PRINCE GEORGE

PLAN NO. 17115
Deposited in the Land Registry Office at Prince George, this 4th day of Oct 1967
Registrar

CITY OF PRINCE GEORGE.
PLAN TO ACCOMPANY BYLAW NO. 1981
CLOSING PART OF NINTH AVENUE,
ADJOINING BLOCKS 48 AND 49, PLAN 646,
LOT A, PLAN 11453, LOT G, PLAN 5796.
DISTRICT LOT 1429,
CARIBOO DISTRICT.

SCALE: 1" = 100'.

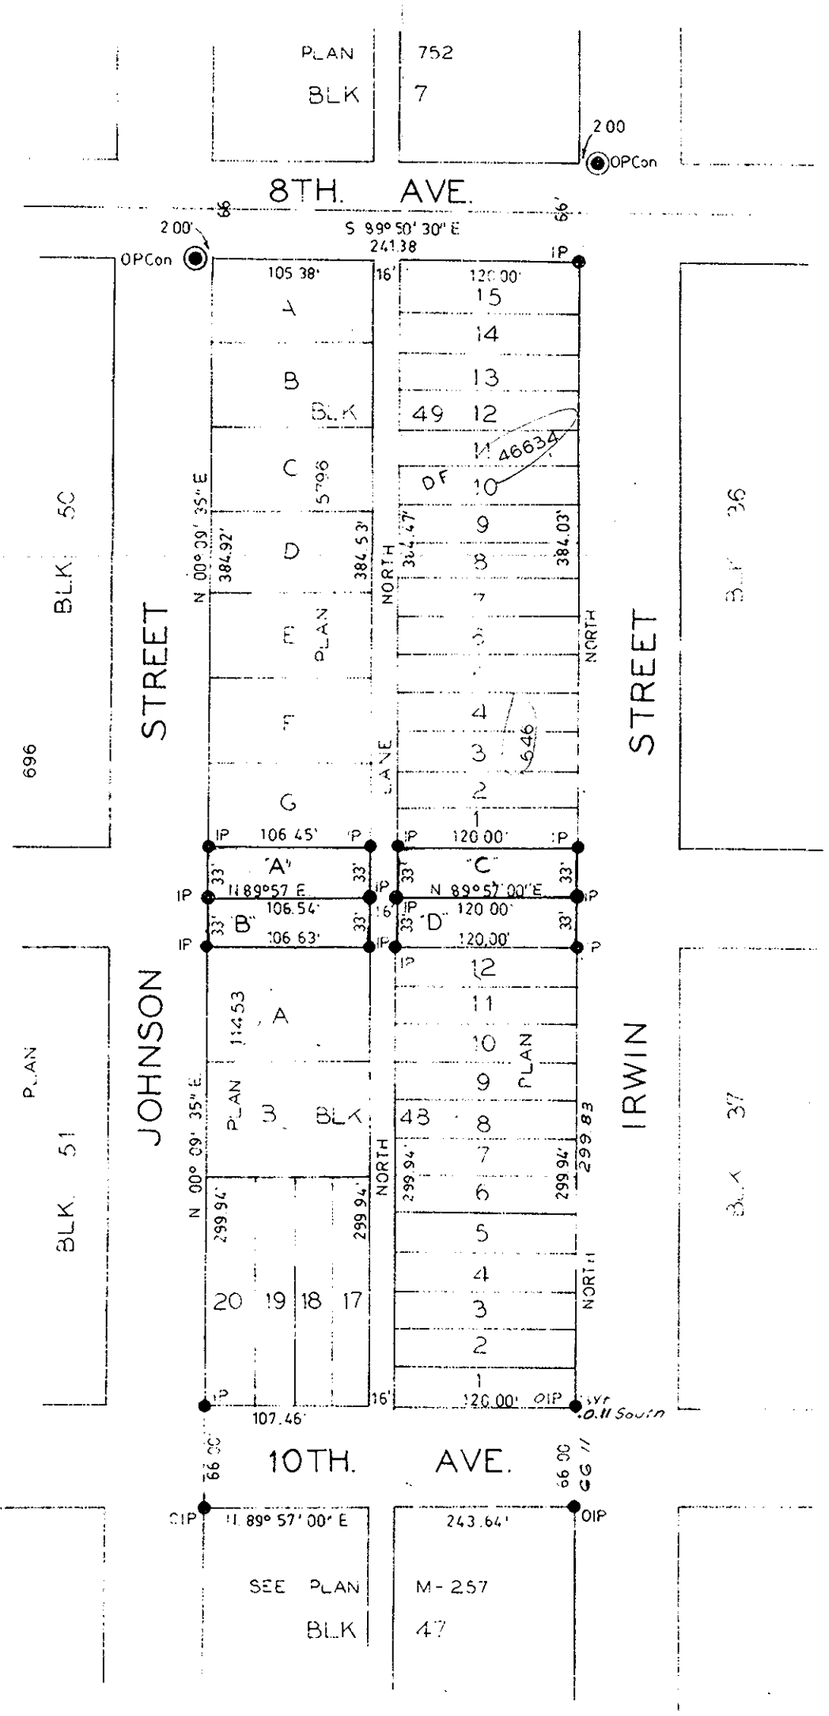

LEGEND
IP ..... Iron post set
OIP ..... " " found
PCon ..... Post in concrete set

Bearings are astronomic derived from West bdy Irwin St, shown as North on plan DF 46634

Certified correct this 15 day of September 1967

V. Bartell, B.C.L.S.

MCWILLIAM, WHYTE, GOBLE & ASSOCIATES
B.C. LAND SURVEYORS
PRINCE GEORGE, KAMLOOPS

REF NO. 67100-21