PLAN OF SUBDIVISION OF PART OF LOT 65, PLAN 16227, D.L. 2507, CARIBOO DISTRICT.

SCALE : 1" = 100'

PLAN Nº 17170

Deposited in the Land Registry Office at Prince George on the 16 day of Nov. 1967

RECEIVED

JAN 8 1968

CITY ASSESSOR
PRINCE GEORGE

Registrar

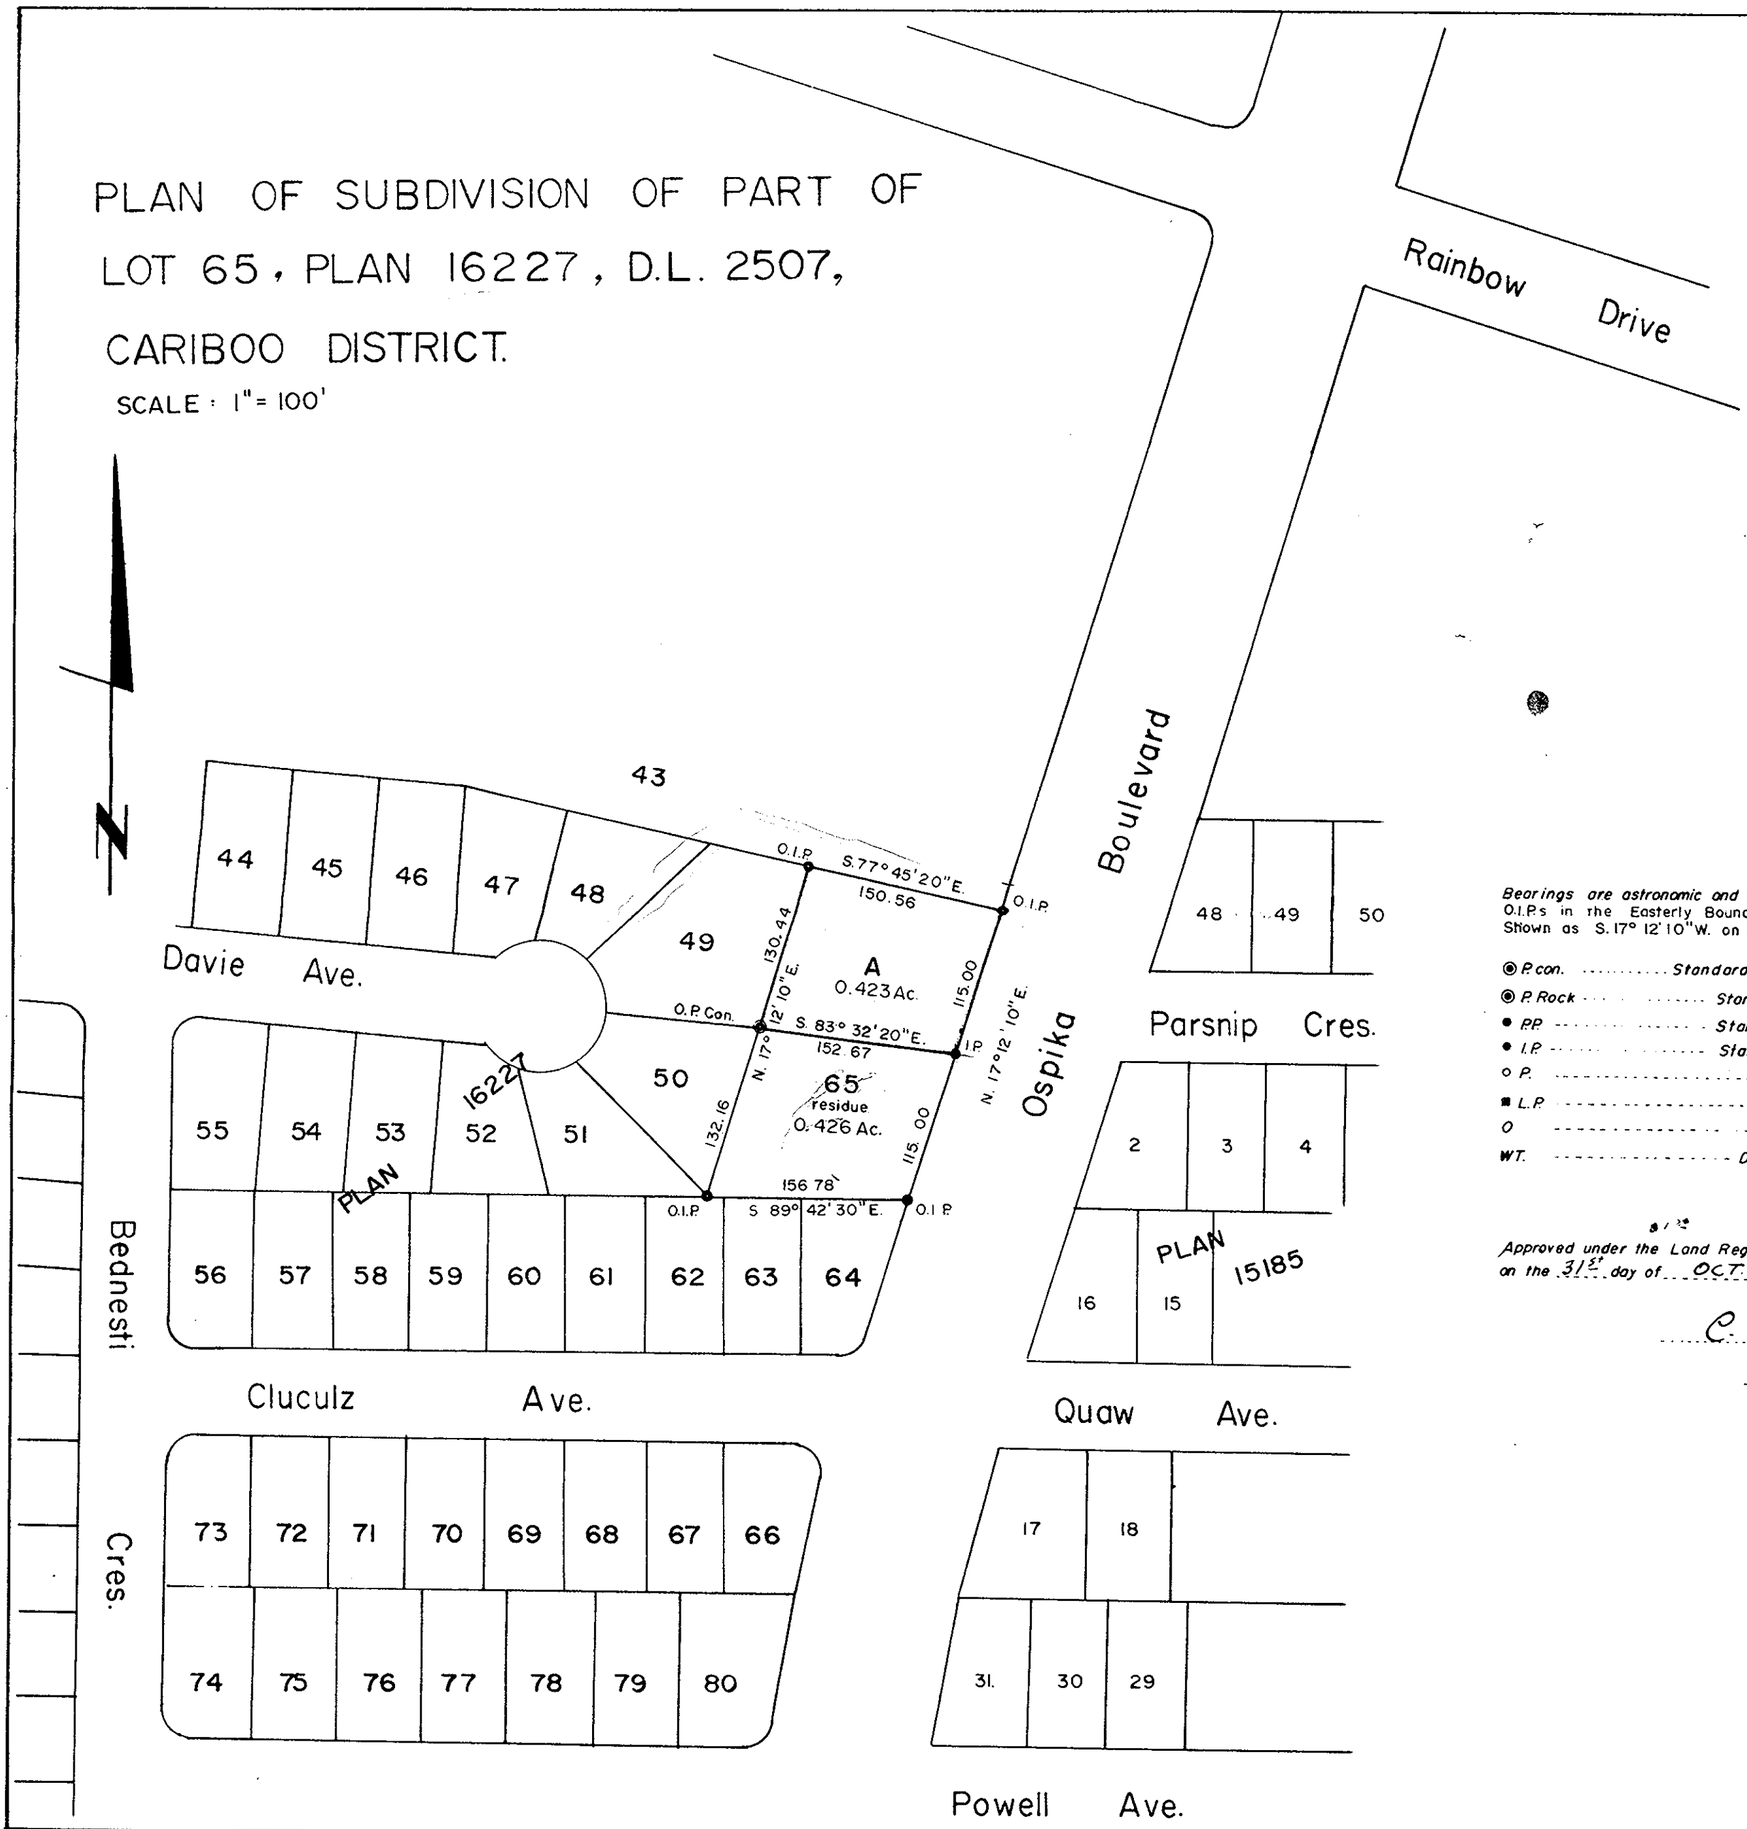

Bearings are astronomic and are derived from O.I.Ps in the Easterly Boundary of Lot 65, Shown as S.17° 12' 10" W. on Plan 16227.

- ◉ P.con. ..... *Standard Concrete Post.*
- ◉ P.Rock ..... *Standard Rock Post.*
- ● P.P. ..... *Standard Pipe Post.*
- ● I.P. ..... *Standard Iron Post.*
- ○ P. ..... *Wooden Post.*
- ■ L.P. ..... *Lead Plug.*
- O ..... *Denoting "Old"*
- WT. ..... *Denoting "Witness."*

Approved under the Land Registry Act on the 31st day of OCT. 1967

C. E. Olsen
Approving Officer
City of Prince George

I, R.J. GOBLE ... of the CITY OF PRINCE GEORGE, British Columbia Land Surveyor, make oath and say that I was present at and did personally superintend the survey represented by this plan and that the survey and plan are correct.

The said survey was completed on the 25 th. day of September 1967.

Sworn before me at Prince George B.C. this 13th. day of Oct. 1967.

Commissioner for taking affidavits for British Columbia.

Owner MAYOR

~~WITNESS~~ OWNER CLERK

McWilliam — Whyte — Goble & Associates
B.C. Land Surveyors
Prince George B.C.
REF. NO 67100-22