PLAN № 17191
Deposited in the Land Registry
Office at Prince George, B.C. this
28 day of Nov, 1967.
Registrar

# PLAN OF RIGHT-OF-WAY THROUGH
# LOTS 1 & 2, PLAN 17185
# DISTRICT LOT 2101
## CARIBOO DISTRICT - BRITISH COLUMBIA
SCALE: 1" = 100'

NOTE: Bearings are astronomic, derived from the west boundary of Lot 1, Plan 17185

LEGEND: ● OIP denotes an old iron pin found.
○ OTH denotes an old traverse hub found.

BOOK OF REFERENCE

| PARCEL | AREA REQUIRED |
|---|---|
| LOT 1, PLAN , D.L. 2101 | 0.11 ACRE |
| LOT 2, PLAN , D.L. 2101 | 0.11 ACRE |

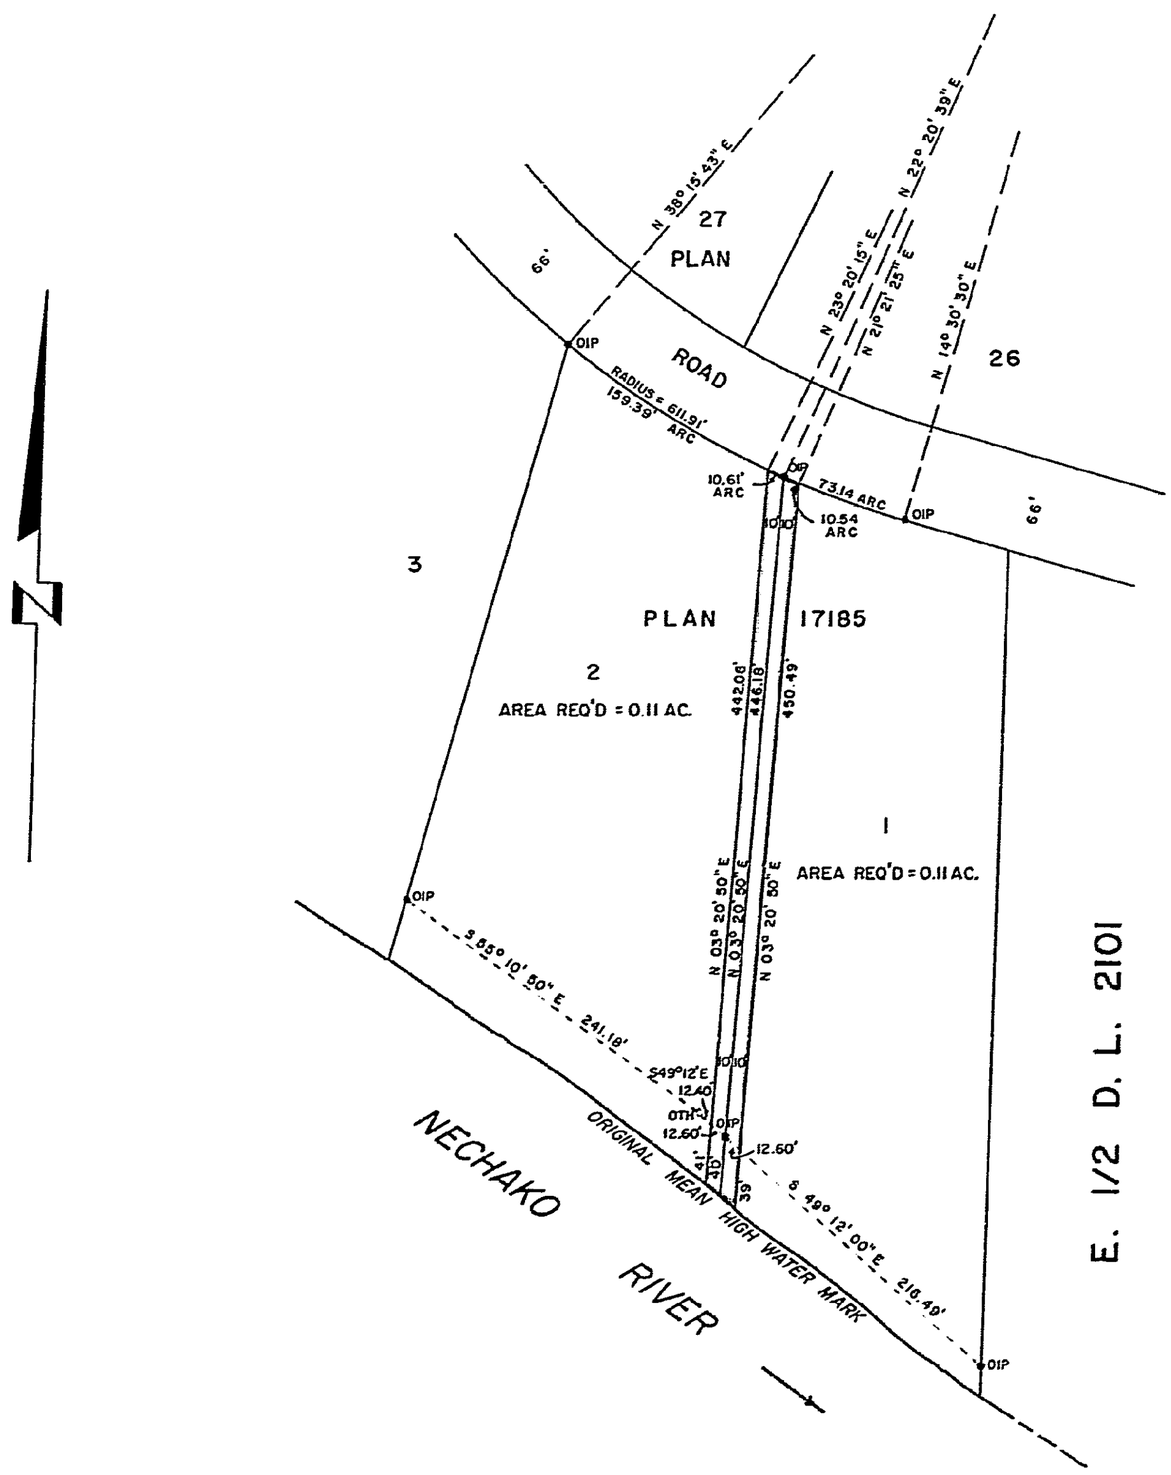


I, RUSSELL N. SHORTT, of the City of Prince George, a British Columbia Land Surveyor make oath and say that I was present at and did personally superintend the survey represented by this plan and that the survey and plan are correct. The said survey was completed on the 15th day of September, 1967.

R. N. Shortt
B. C. L. S.

Sworn before me this 27TH
day of SEPT., 1967.

A Commissioner for taking Affidavits
within the Province of British Columbia

W. D. USHER & ASSOCIATES
LAND SURVEYORS
PRINCE GEORGE - B C
BH 2161