PLOTTED EO

PLAN OF SUBDIVISION OF PARTS OF

DISTRICT LOTS 10238, 10239, & 10240

CARIBOO DISTRICT - BRITISH COLUMBIA

SCALE: 1" = 200'

PLAN Nº 17312

Deposited in the Land Registry Office at Prince George, B.C. this 8 th day of FEBRUARY, 1968

Registrar

NOTE: Bearings are astronomic, derived from the south boundary of D.L. 10241 as shown on Plan 14918.

LEGEND: ● OIP denotes an old iron pin found.
● IP denotes an iron pin place on this survey.
● OPP denotes an old pipe post found.
● PP denotes a pipe post placed on this survey.
OP denotes an old wooden post found.

KEY PLAN

SCALE: 1" = 500'

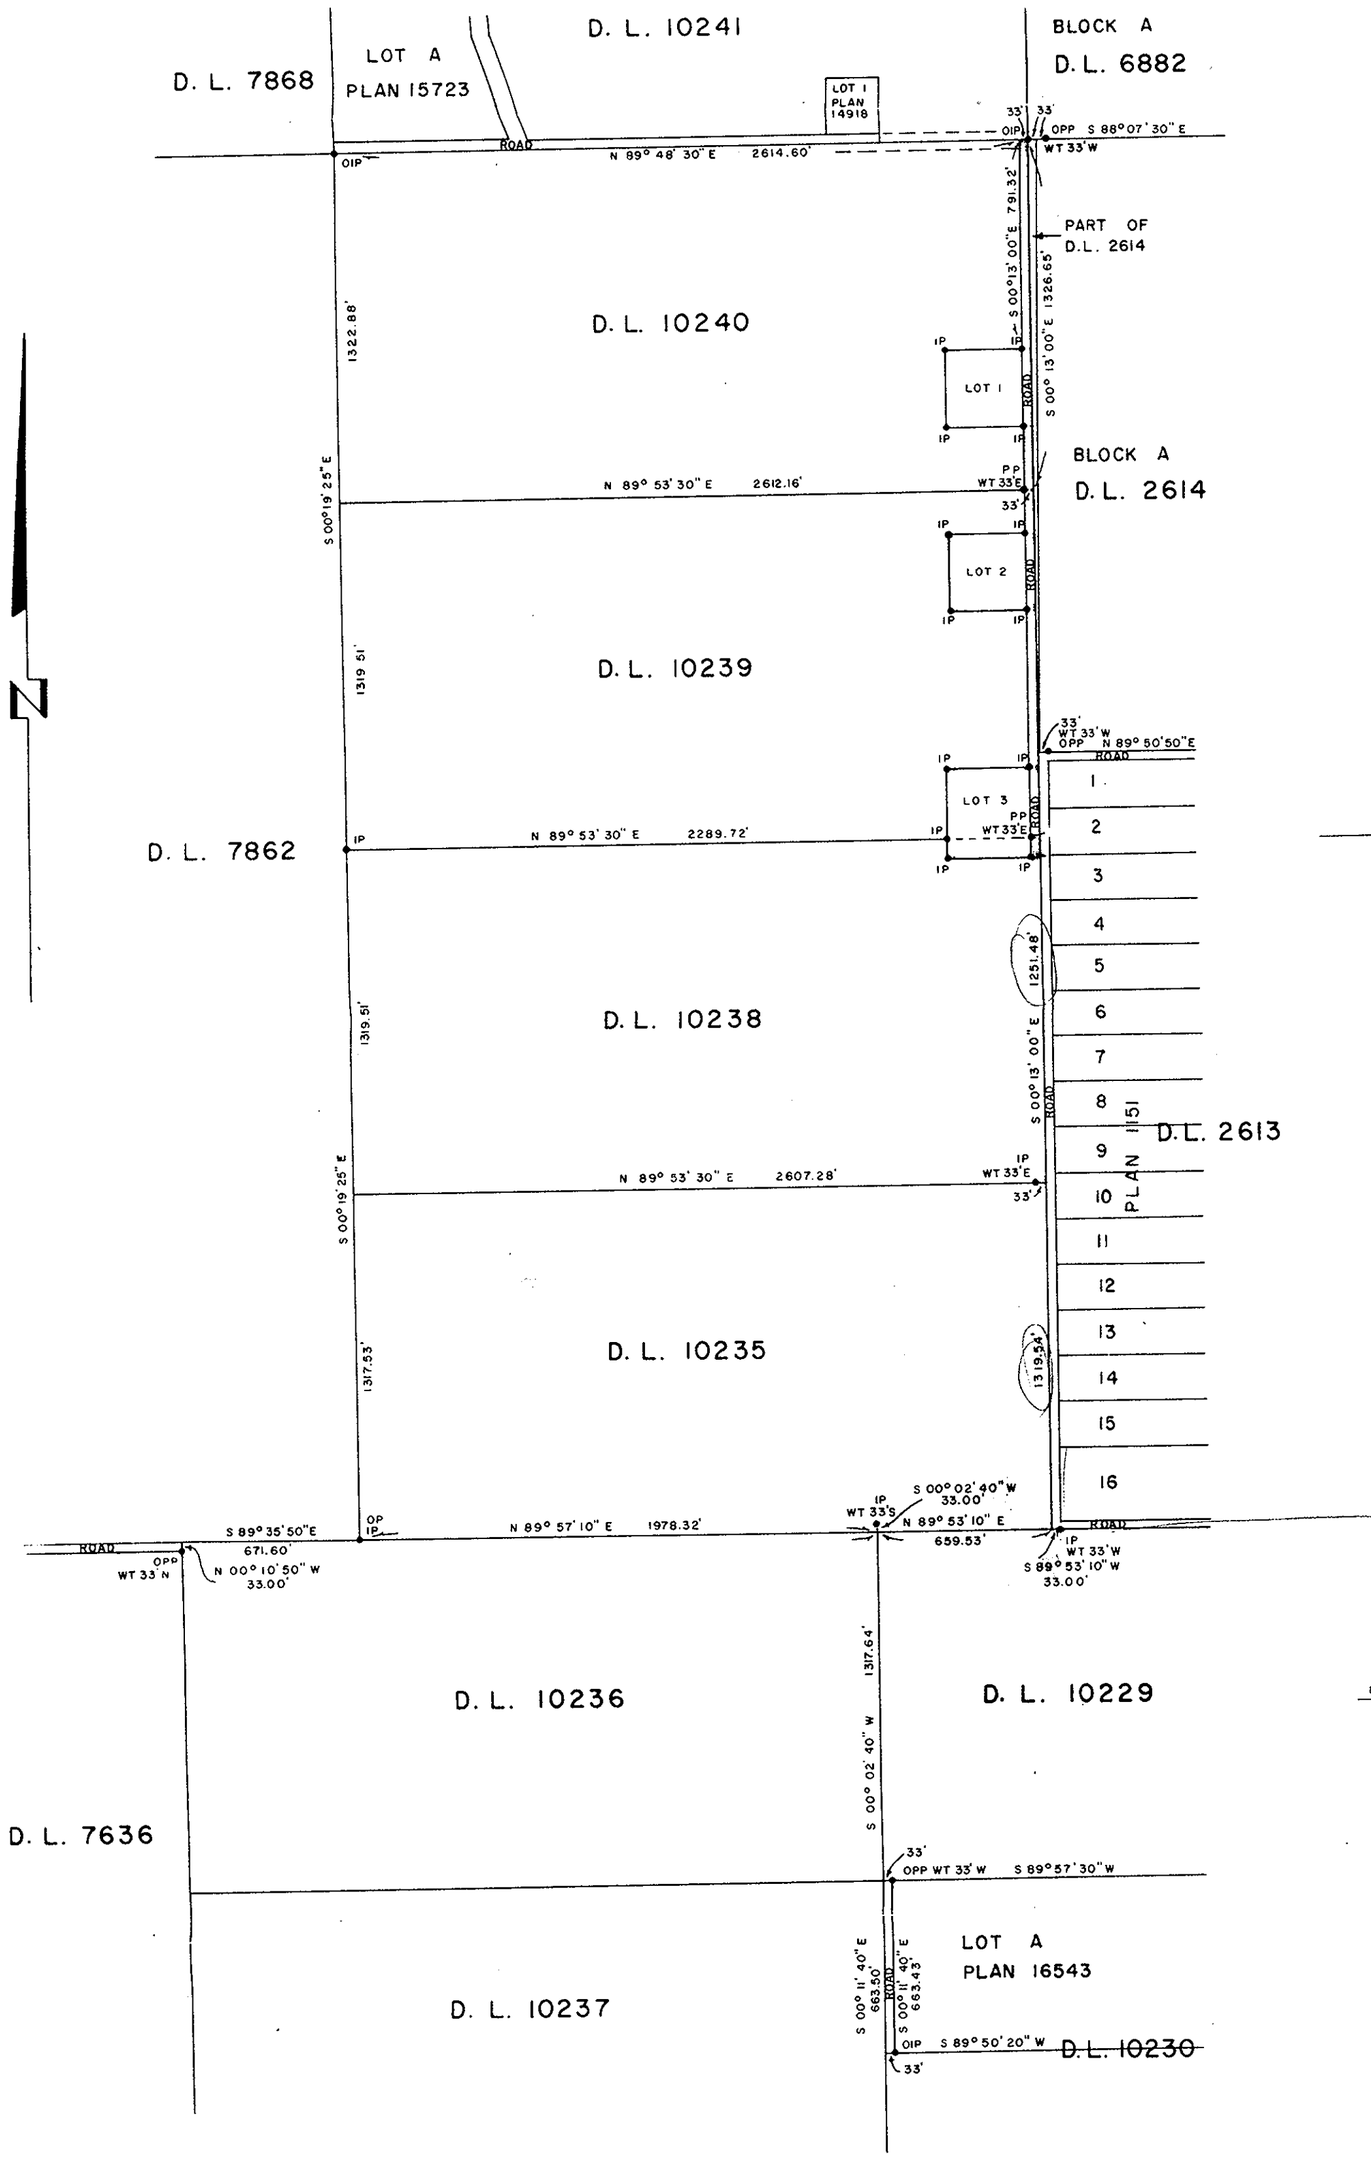

430

1" = 330'

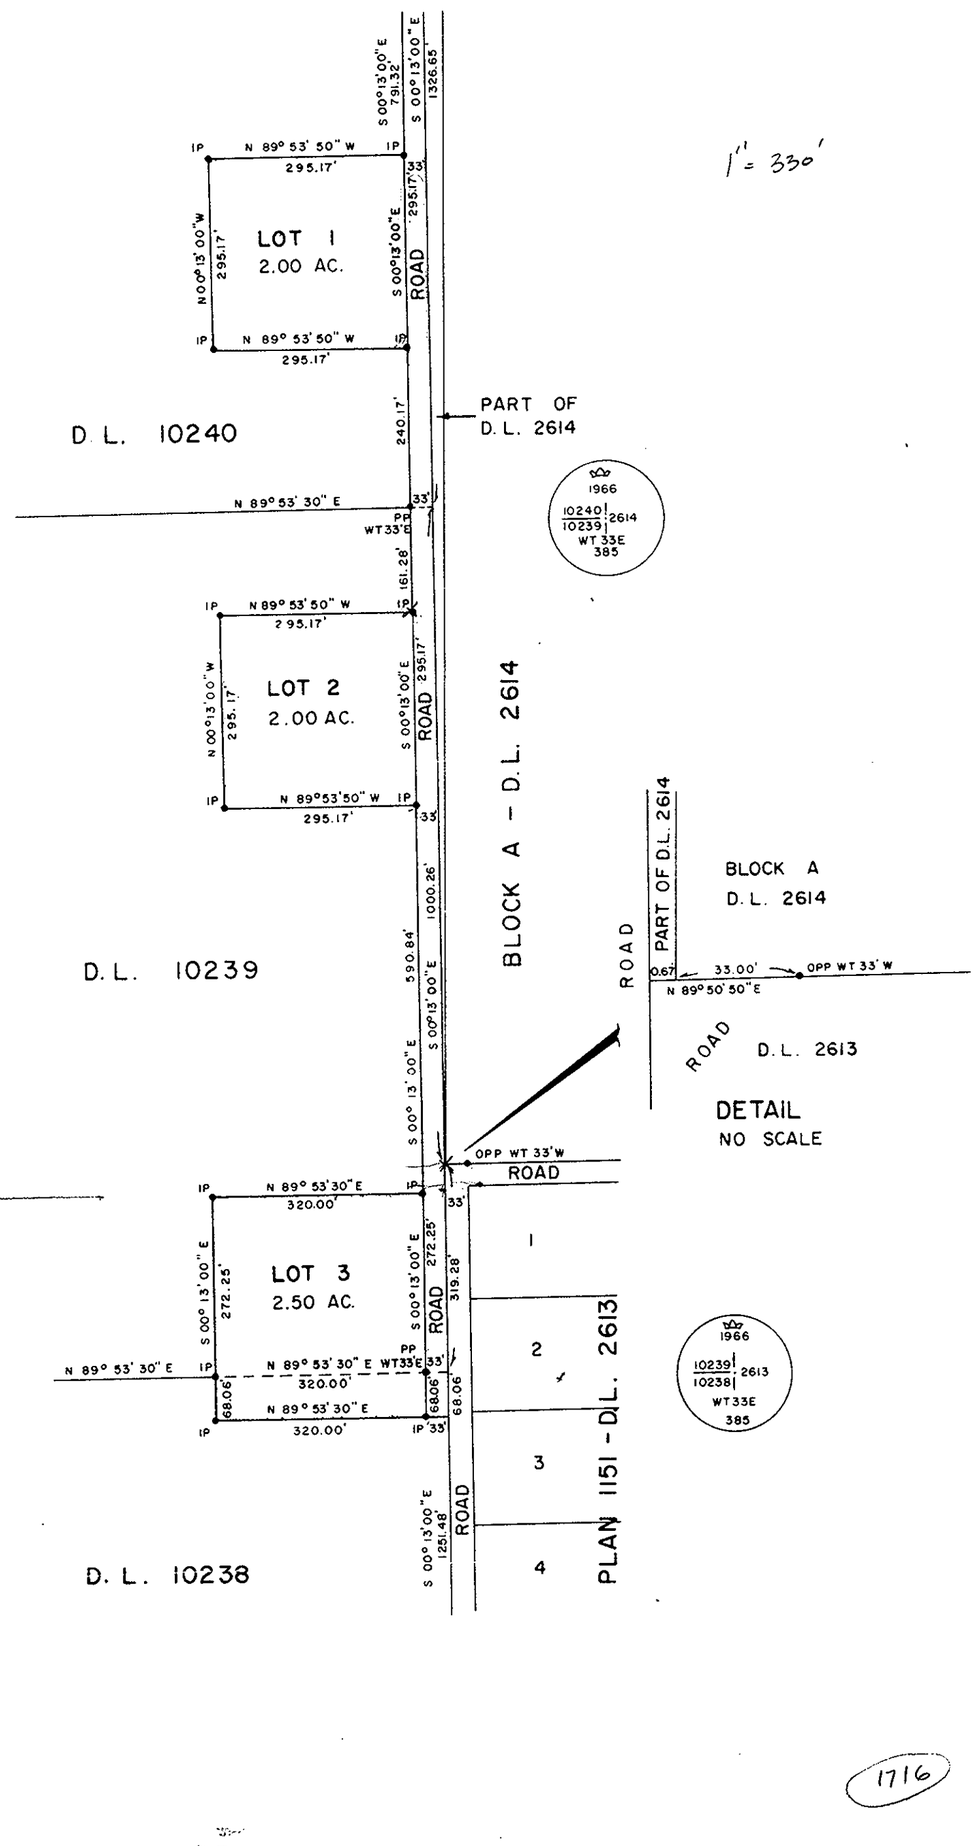

(1716)

I, DONALD A. DUFFY of the City of Prince George, a British Columbia Land Surveyor, make oath and say that I was present at and did personally superintend the survey represented by this plan and that the survey and plan are correct. The said survey was completed on the 1st day of December, 1966.

B.C.L.S.

Sworn before me this 21st day of December, 1966 67

A Commissioner for taking Affidavits within the Province of British Columbia.

Owner of D.L. 10238

Witness

Owner of D.L. 10239 & D.L. 10240

Witness

Approved under the Land Registry Act this 15th day of December, 1967.

Approving Officer, Dept. of Highways.

W. D USHER & ASSOCIATES
LAND SURVEYORS
PRINCE GEORGE — B.C.
B.C. 58, 68, 70-74 1931