LTB/CD/11/4/02

PLAN No. 17766
Deposited in the Land Registry Office at Prince George, B.C.
this 5 day of Nov., 1968

Registrar

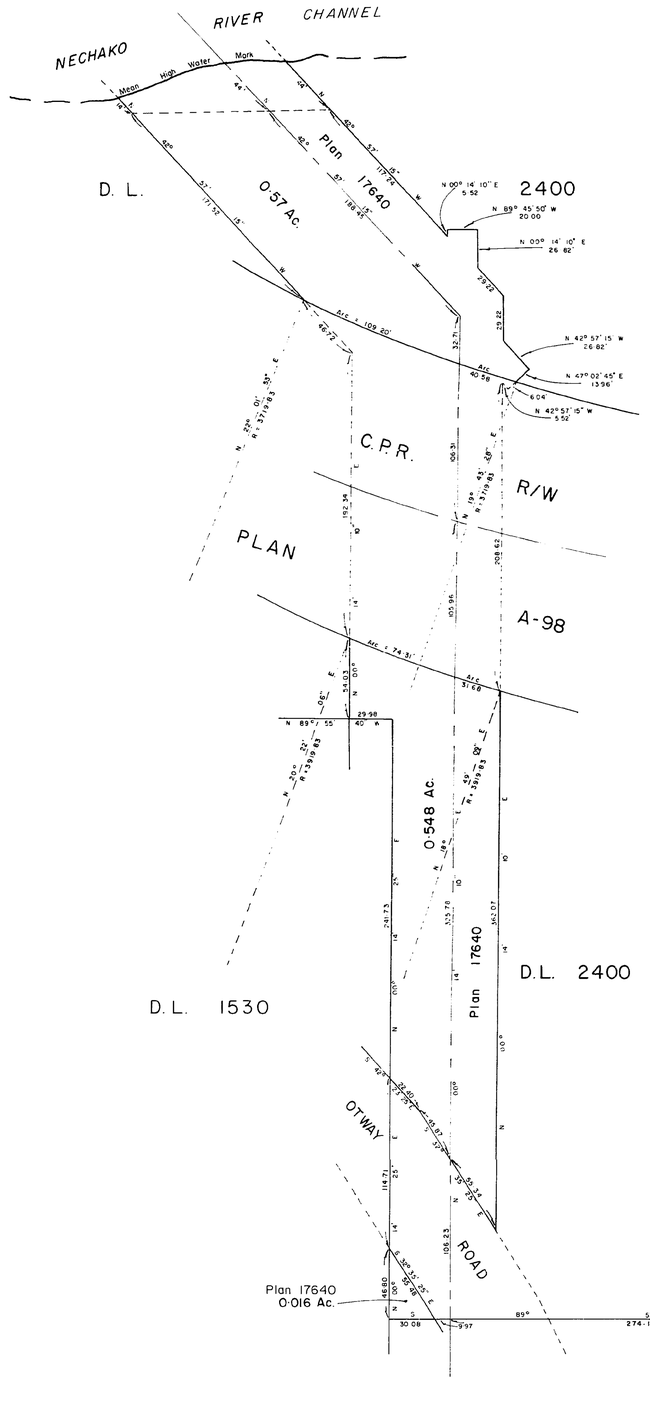

Scale: 1 inch = 50 feet

IN THE MATTER OF BRITISH COLUMBIA HYDRO AND POWER AUTHORITY ACT, 1964, S.B.C. 1964, CHAPTER 7

AND

IN THE MATTER OF THE EXPROPRIATION OF AN INTEREST OR LIMITED INTEREST IN LAND IN THE PROVINCE OF BRITISH COLUMBIA

PLAN OF :—

THE 0·57, THE 0·548, THE 0·016, THE 0·009 ACRE PORTIONS OF DISTRICT LOT 2400, CARIBOO DISTRICT, EXCEPT THAT PART SHOWN ON PLAN A-98, WHICH PORTIONS ARE SHOWN OUTLINED IN RED ON PLAN 17640.

WHICH IS THE LAND IN WHICH BRITISH COLUMBIA HYDRO AND POWER AUTHORITY HAS TAKEN AN INTEREST OR LIMITED INTEREST BEING THE RIGHT OF WAY DESCRIBED IN THE DESCRIPTION TO WHICH THIS PLAN IS ANNEXED.

Dated this 1st day of October, 1968

Chairman, British Columbia Hydro and Power Authority.

Secretary, British Columbia Hydro and Power Authority.

Certified correct according to Land Registry Office records

British Columbia Land Surveyor this 28th day of October, 1968