PLAN Nº 18550
Deposited in the Land Registry Office at Prince George, B.C. this 2 day of April, 1980

Registrar

PLAN OF SUBDIVISION OF PART OF DISTRICT LOT 10229
CARIBOO DISTRICT · BRITISH COLUMBIA

SCALE 1" = 100'

NOTE Bearings are astronomic, derived from part of the north boundary of D.L. 10229, as shown on Plan 17312.

LEGEND:
- OIP denotes an old iron pin found
- IP denotes an iron pin set

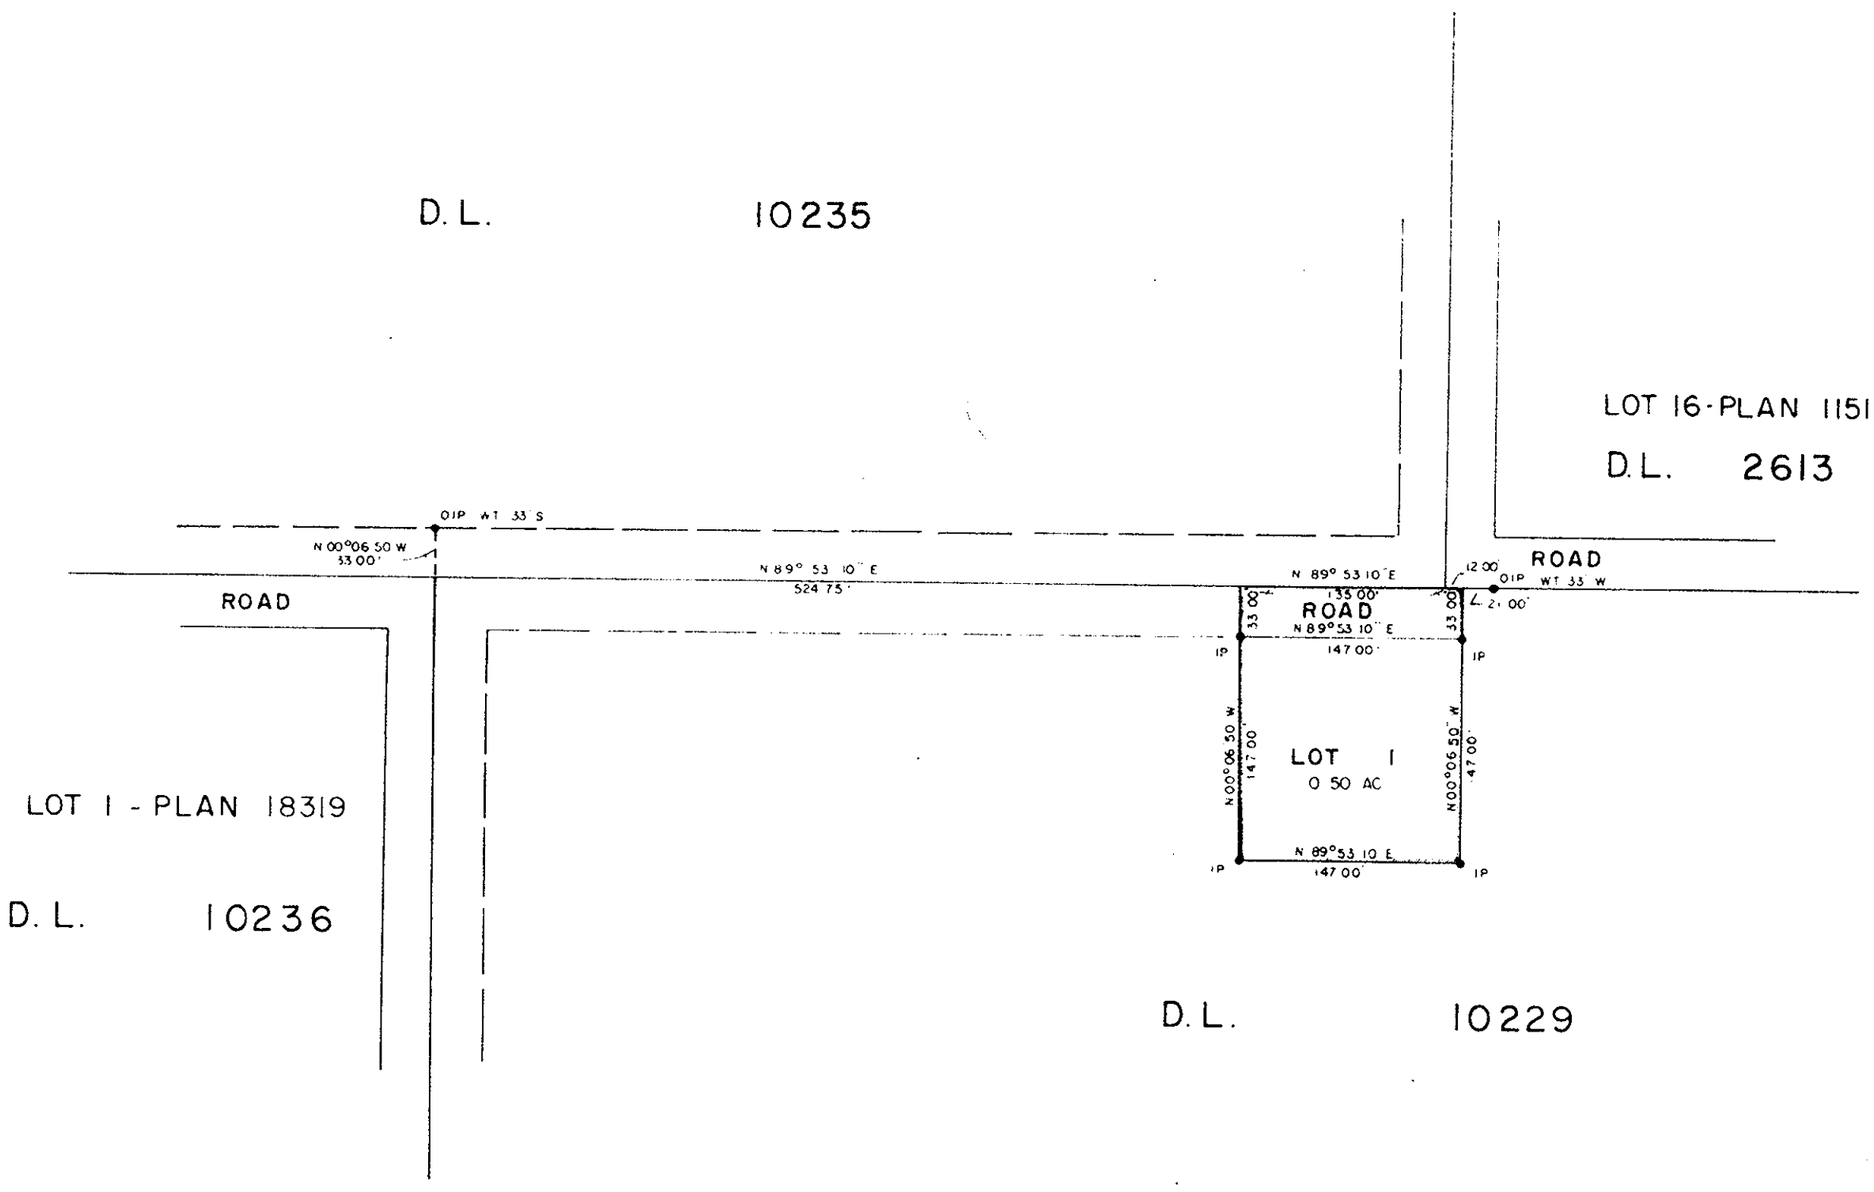

I, DONALD A. DUFFY, of the City of Prince George, a British Columbia Land Surveyor make oath and say that I was present at and did personally superintend the survey represented by this plan and that the survey and plan are correct. The said survey was completed on the 27th day of NOVEMBER, 1969.

B. C. L. S.

Sworn before me this 12TH day of DECEMBER, 1969

A Commissioner for taking Affidavits within the Province of British Columbia.

ENSIGN MANAGEMENT, LTD.

Owner

Witness

Owner

Witness

REG. DIST. FRASER-FT. GEORGE

Approved under the Land Registry Act this 24th day of February, 1980

Approving Officer, Dept. of Highways.

W. D. USHER & ASSOCIATES
LAND SURVEYORS
PRINCE GEORGE - B C
BU75 1371