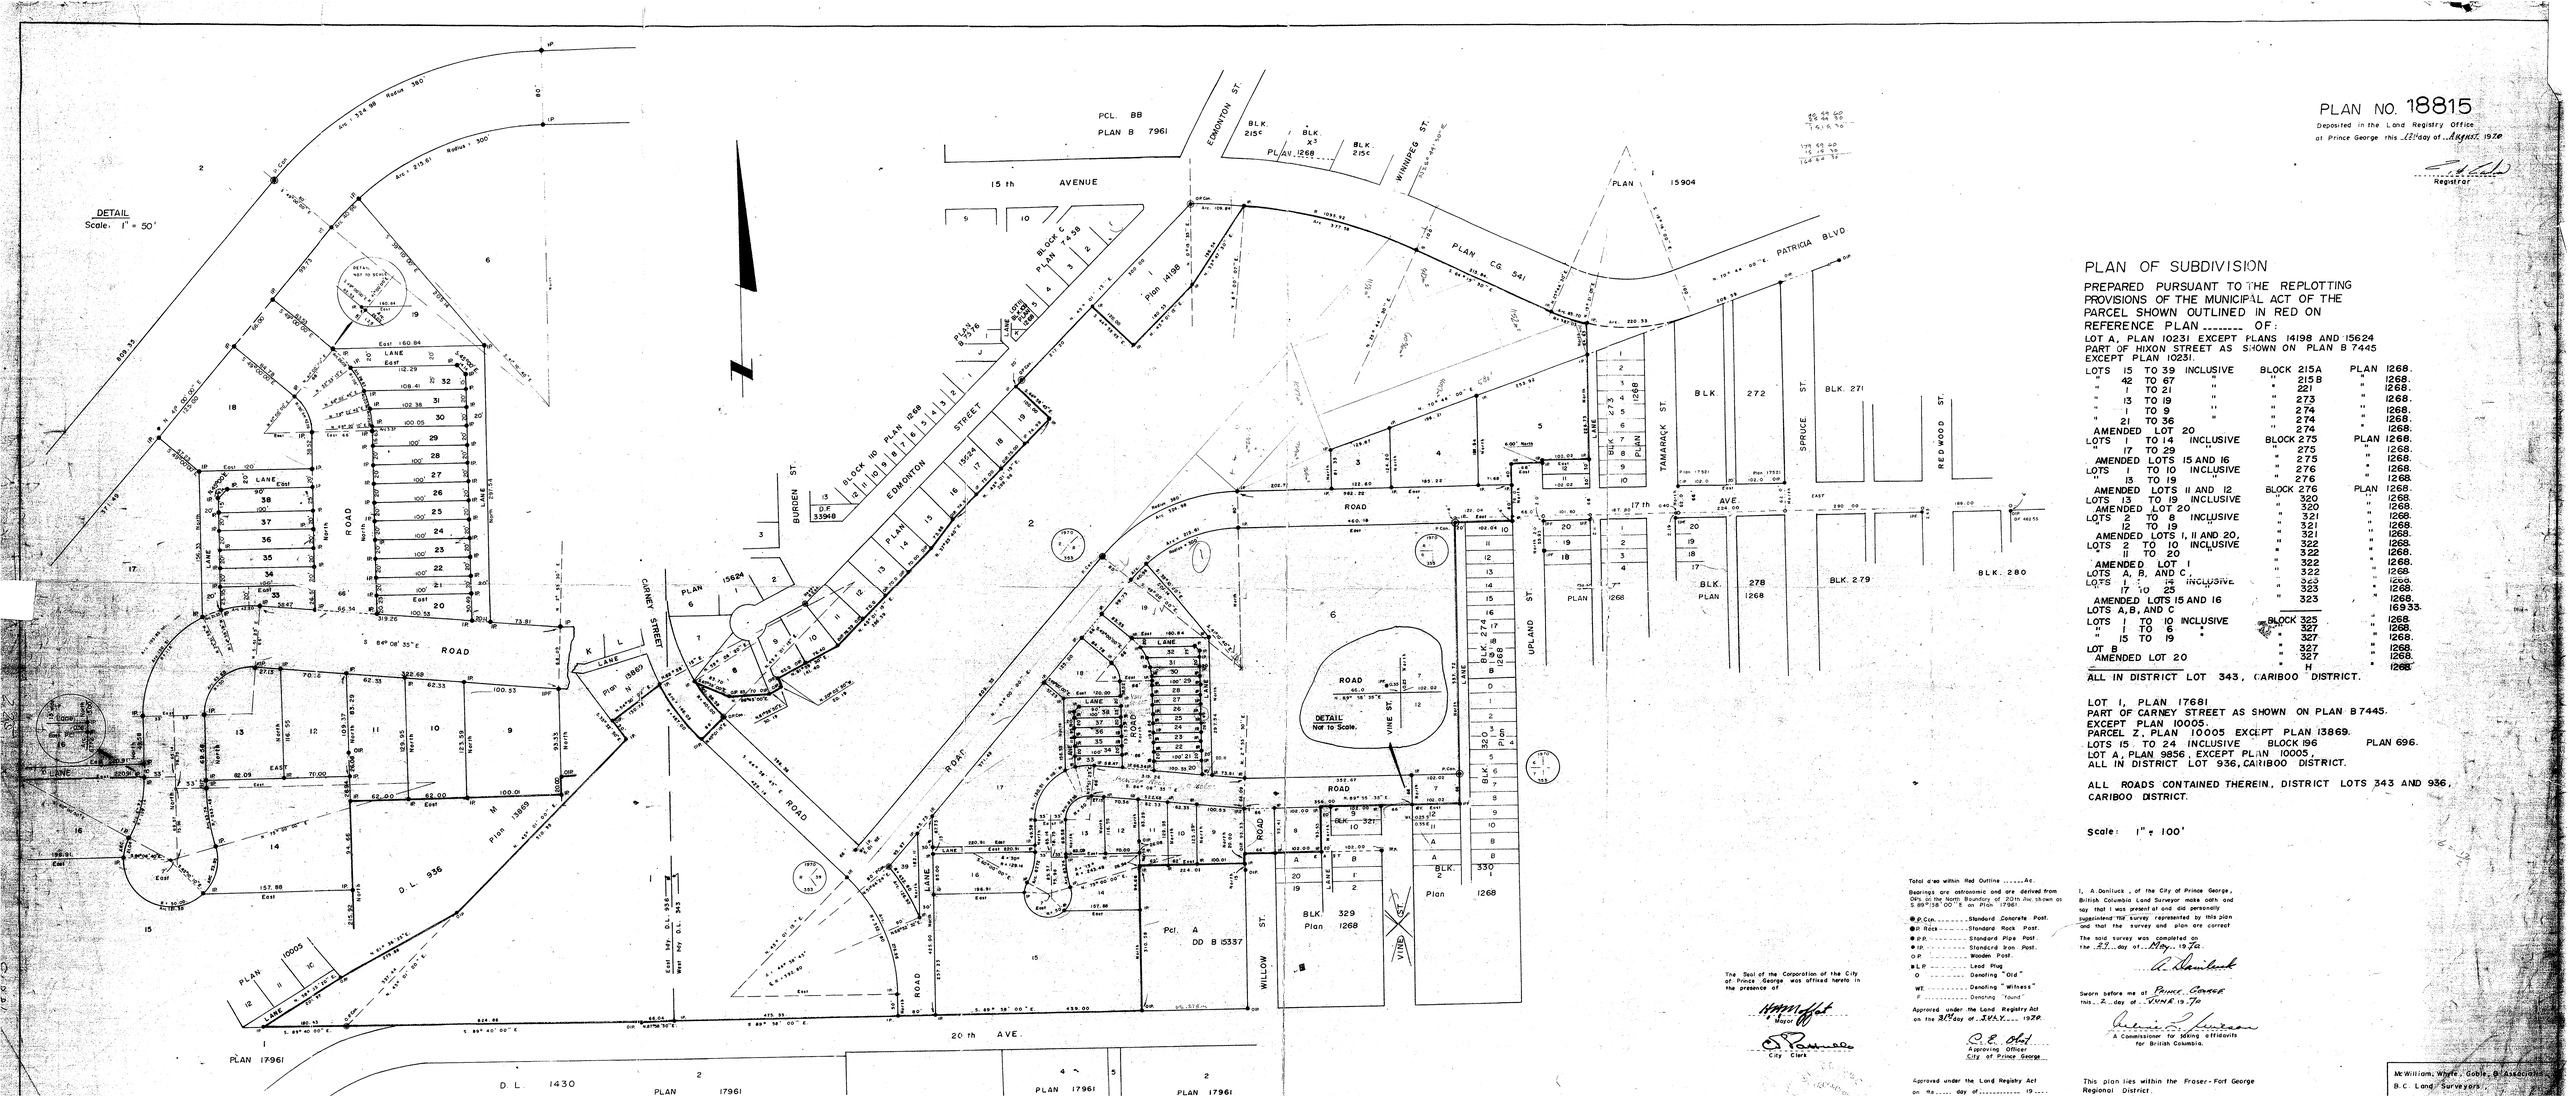

PLAN NO. 18815

Deposited in the Land Registry Office at Prince George this 12th day of August 1970

Registrar

PLAN OF SUBDIVISION

PREPARED PURSUANT TO THE REPLOTTING PROVISIONS OF THE MUNICIPAL ACT OF THE PARCEL SHOWN OUTLINED IN RED ON REFERENCE PLAN _____ OF:

LOT A, PLAN 10231 EXCEPT PLANS 14198 AND 15624
PART OF HIXON STREET AS SHOWN ON PLAN B 7445
EXCEPT PLAN 10231.

LOTS 15 TO 39 INCLUSIVE	BLOCK 215A	PLAN 1268.
" 42 TO 67 "	" 215B	" 1268.
" 1 TO 21	" 221	" 1268.
" 13 TO 19 "	" 273	" 1268.
" 1 TO 9 "	" 274	" 1268.
" 21 TO 36 "	" 274	" 1268.
AMENDED LOT 20	BLOCK 275	PLAN 1268.
LOTS 1 TO 14 INCLUSIVE	" 275	" 1268.
" 17 TO 29 "	" 275	" 1268.
AMENDED LOTS 15 AND 16	" 276	" 1268.
LOTS 1 TO 10 INCLUSIVE	" 276	" 1268.
" 13 TO 19	BLOCK 276	PLAN 1268.
AMENDED LOTS 11 AND 12	" 320	" 1268.
LOTS 13 TO 19 INCLUSIVE	" 320	" 1268.
AMENDED LOT 20	" 321	" 1268.
LOTS 2 TO 8 INCLUSIVE	" 321	" 1268.
12 TO 19	" 321	" 1268.
AMENDED LOTS 1, 11 AND 20,	" 322	" 1268.
LOTS 2 TO 10 INCLUSIVE	" 322	" 1268.
11 TO 20	" 322	" 1268.
AMENDED LOT 1	" 322	" 1268.
LOTS A, B, AND C,	" 323	" 1268.
LOTS 1 TO 16 INCLUSIVE	" 323	" 1268.
17 TO 25	" 323	" 1268. 16933.
AMENDED LOTS 15 AND 16		
LOTS A, B, AND C		
LOTS 1 TO 10 INCLUSIVE	BLOCK 325	" 1268.
" 1 TO 6 "	" 327	" 1268.
" 15 TO 19 "	" 327	" 1268.
LOT B	" 327	" 1268.
AMENDED LOT 20	" 327	" 1268.
	" H	" 1268.

ALL IN DISTRICT LOT 343, CARIBOO DISTRICT.

LOT 1, PLAN 17681
PART OF CARNEY STREET AS SHOWN ON PLAN B 7445.
EXCEPT PLAN 10005.
PARCEL Z, PLAN 10005 EXCEPT PLAN 13869.
LOTS 15 TO 24 INCLUSIVE BLOCK 196 PLAN 696.
LOT A, PLAN 9856, EXCEPT PLAN 10005.
ALL IN DISTRICT LOT 936, CARIBOO DISTRICT.

ALL ROADS CONTAINED THEREIN, DISTRICT LOTS 343 AND 936, CARIBOO DISTRICT.

Scale: 1" = 100'

Total d'ms within Red Outline ..... Ad.

Bearings are astronomic and are derived from Obs. at the North Boundary of 20th Ave. shown as S 89°58' 00" E on Plan 17961.

- ⊕ P.Con. ..... Standard Concrete Post.
- ● P. Rock ..... Standard Rock Post.
- ● P.P. ..... Standard Pipe Post.
- ● I.P. ..... Standard Iron Post.
- O.P. ..... Wooden Post.
- B.L.P. ..... Lead Plug
- O ..... Denoting "Old"
- W.T. ..... Denoting "Witness"
- F ..... Denoting "found"

Approved under the Land Registry Act on the 30th day of July, 1970.

C. E. Abel
Approving Officer
City of Prince George

Approved under the Land Registry Act on the ..... day of ..... 19....

..... Approving Officer

The Seal of the Corporation of the City of Prince George was affixed hereto in the presence of

Mayor

City Clerk

I, A. Daniluck, of the City of Prince George, British Columbia Land Surveyor make oath and say that I was present at and did personally superintend the survey represented by this plan and that the survey and plan are correct

The said survey was completed on the 2nd day of July, 19 70.

A. Daniluck

Sworn before me at Prince George this 2 day of June 19 70

A Commissioner for taking affidavits for British Columbia.

This plan lies within the Fraser-Fort George Regional District.

McWilliams, Whyte, Gable, & Associates
B.C. Land Surveyors