PLAN Nº 19212

Deposited in the Land Registry Office at PR. GEORGE on the 3 day of MARCH 1971.

Registrar.

PLAN OF SUBDIVISION OF
Lots 15 and 16, Plan 18815
DISTRICT LOT 343
Cariboo District
Scale 1" = 100'

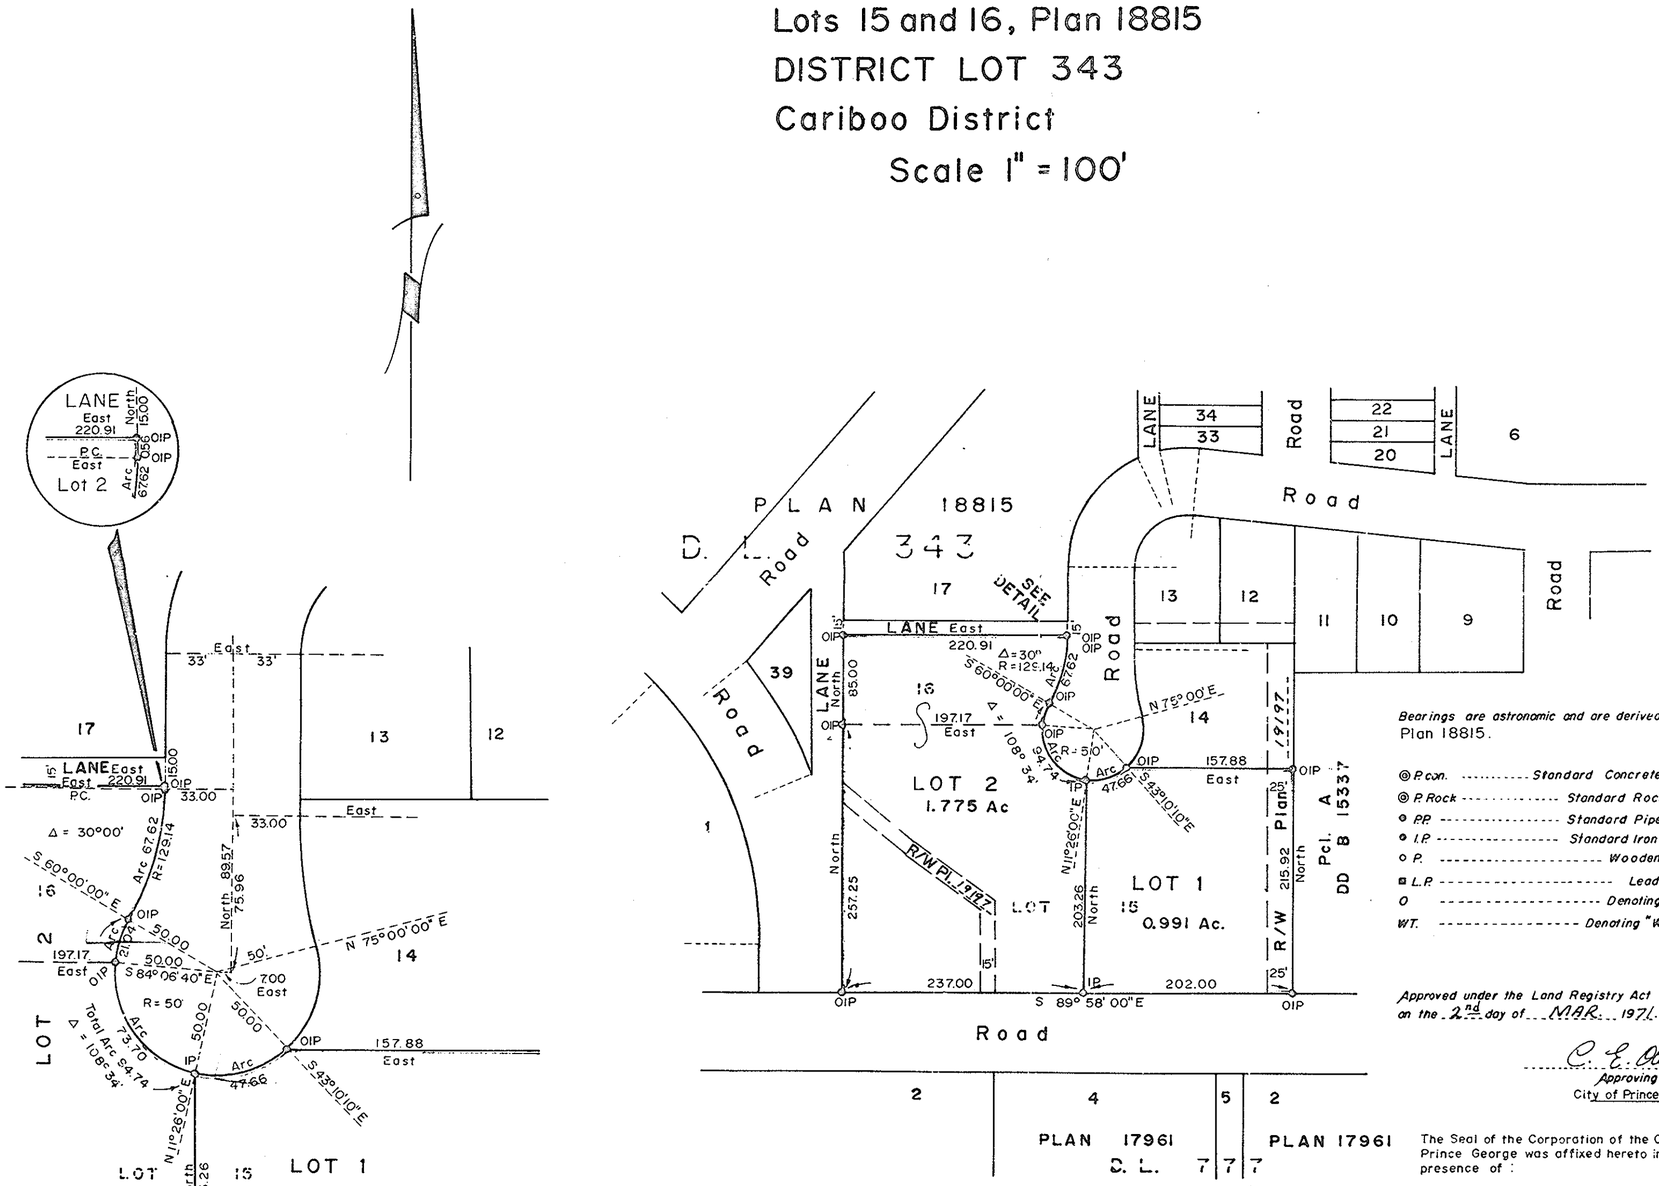

DETAIL
Scale 1" = 50'

Bearings are astronomic and are derived from Plan 18815.

◎ P.con.	Standard Concrete Post.
◎ P.Rock	Standard Rock Post.
○ P.P	Standard Pipe Post.
○ I.P	Standard Iron Post.
○ P.	Wooden Post.
▫ L.P	Lead Plug.
O	Denoting "Old"
WT.	Denoting "Witness"

Approved under the Land Registry Act on the 2nd day of MAR. 1971.

Approving Officer
City of Prince George

The Seal of the Corporation of the City of Prince George was affixed hereto in the presence of :

Mayor

City Clerk

I, V. BARTELL of the City of Prince George British Columbia Land Surveyor, make oath and say that I was present at and did personally superintend the survey represented by this plan and that the survey and plan are correct.

The said survey was completed on the 11 day of January 1971

Victor Bartell

Sworn before me at Prince George this 15 day of January 1971.

A commissioner for taking affidavits for British Columbia.

This plan lies within the Fraser-Fort George Regional District.

McWilliam — Whyte — Gable & Associates
B.C. LAND SURVEYORS
PRINCE GEORGE — KAMLOOPS

REF Nº 71100 - 4