PLAN NO.: 19691

DEPOSITED IN THE LAND REGISTRY OFFICE AT PRINCE GEORGE THIS 10 DAY OF Nov. 1971.

DEPUTY REGISTRAR

# PLAN OF RIGHT-OF-WAY THROUGH LOT 5, BLOCK 10, PLAN 1409, D. L. 417, CARIBOO DISTRICT

Scale: 1" = 20'

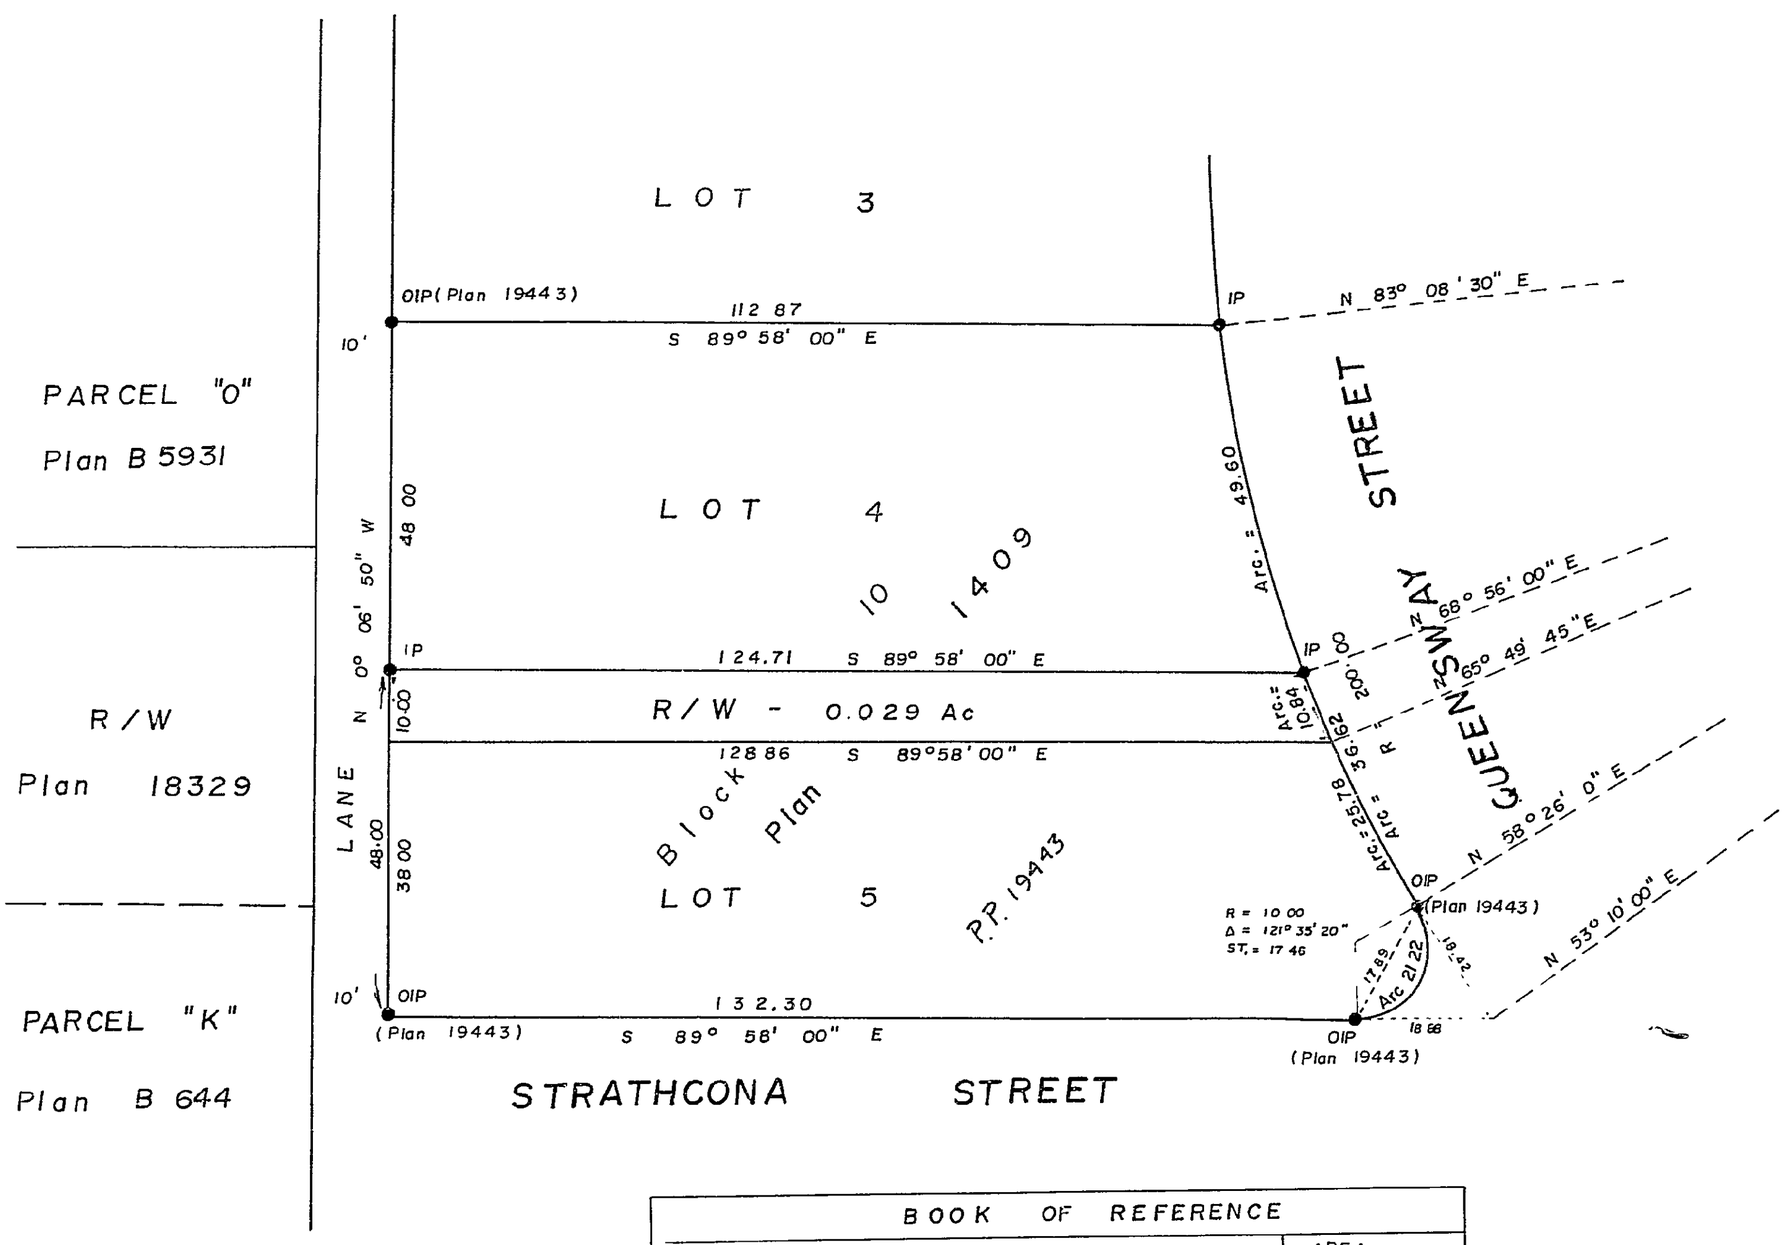


| BOOK OF REFERENCE | |
|---|---|
| DESCRIPTION | AREA |
| LOT 5, BLOCK 10, PLAN 1409, D. L 417 | 0 029 Ac |

I, V. BARTELL OF THE CITY OF PRINCE GEORGE BRITISH COLUMBIA LAND SURVEYOR MAKE OATH AND SAY THAT I WAS PRESENT AT AND DID PERSONALLY SUPERINTEND THE SURVEY REPRESENTED BY THIS PLAN, AND THAT THE SURVEY AND PLAN ARE CORRECT THE SAID SURVEY WAS COMPLETED ON THE 28 DAY OF October 1971

V BARTELL BCLS

SWORN BEFORE ME AT PRINCE GEORGE THIS 8 DAY OF November 19 71

A COMMISSIONER FOR TAKING AFFIDAVITS FOR BRITISH COLUMBIA

BEARINGS ARE ASTRONOMIC AND ARE DERIVED FROM OIP's ON N.W. CORNER LOT 4 AND S.W. CORNER LOT 5 - SHOWN ON POSTING PLAN 19443.

| | |
|---|---|
| ◉ P Con | STANDARD CONCRETE POST |
| ● PP | STANDARD PIPE POST |
| ● CIP | STANDARD CAPPED IRON POST |
| ● IP | STANDARD IRON POST |
| BT | BEARING TREE |
| O | DENOTING OLD |

APPROVED UNDER THE LAND REGISTRY ACT THIS DAY OF 19

APPROVING OFFICER

THIS PLAN LIES WITHIN THE FRASER FORT GEORGE REGIONAL DISTRICT

N

McWILLIAM — WHYTE - GOBLE & ASSOCIATES
B.C. LAND SURVEYORS
KAMLOOPS — SMITHERS — PRINCE GEORGE

REF. NO.: 71108 - B