RECEIVED PLOTTED GN

JAN 30 1973

CITY ASSESSOR
PRINCE GEORGE

PLAN OF SUBDIVISION OF
BLOCK A, PLAN 15150
DISTRICT LOT 1427
CARIBOO DISTRICT, BRITISH COLUMBIA

SCALE: 1" = 50'

NOTE: Bearings are astronomic, derived from the northwesterly boundary of Block A, Plan 15150 as shown on Plan 16288.

LEGEND: ⊙OPCON denotes an old concrete monument found.
•OIP denotes an old iron pin found.
•IP denotes an iron pin set.

PLAN Nº 20538

Deposited in the Land Registry Office at Prince George, B.C. this 29 day of NOVEMBER, 1972

E.T. SCHOOLEY
Registrar
Per: A. Schinkel
(SURVEYOR L.R.O.)

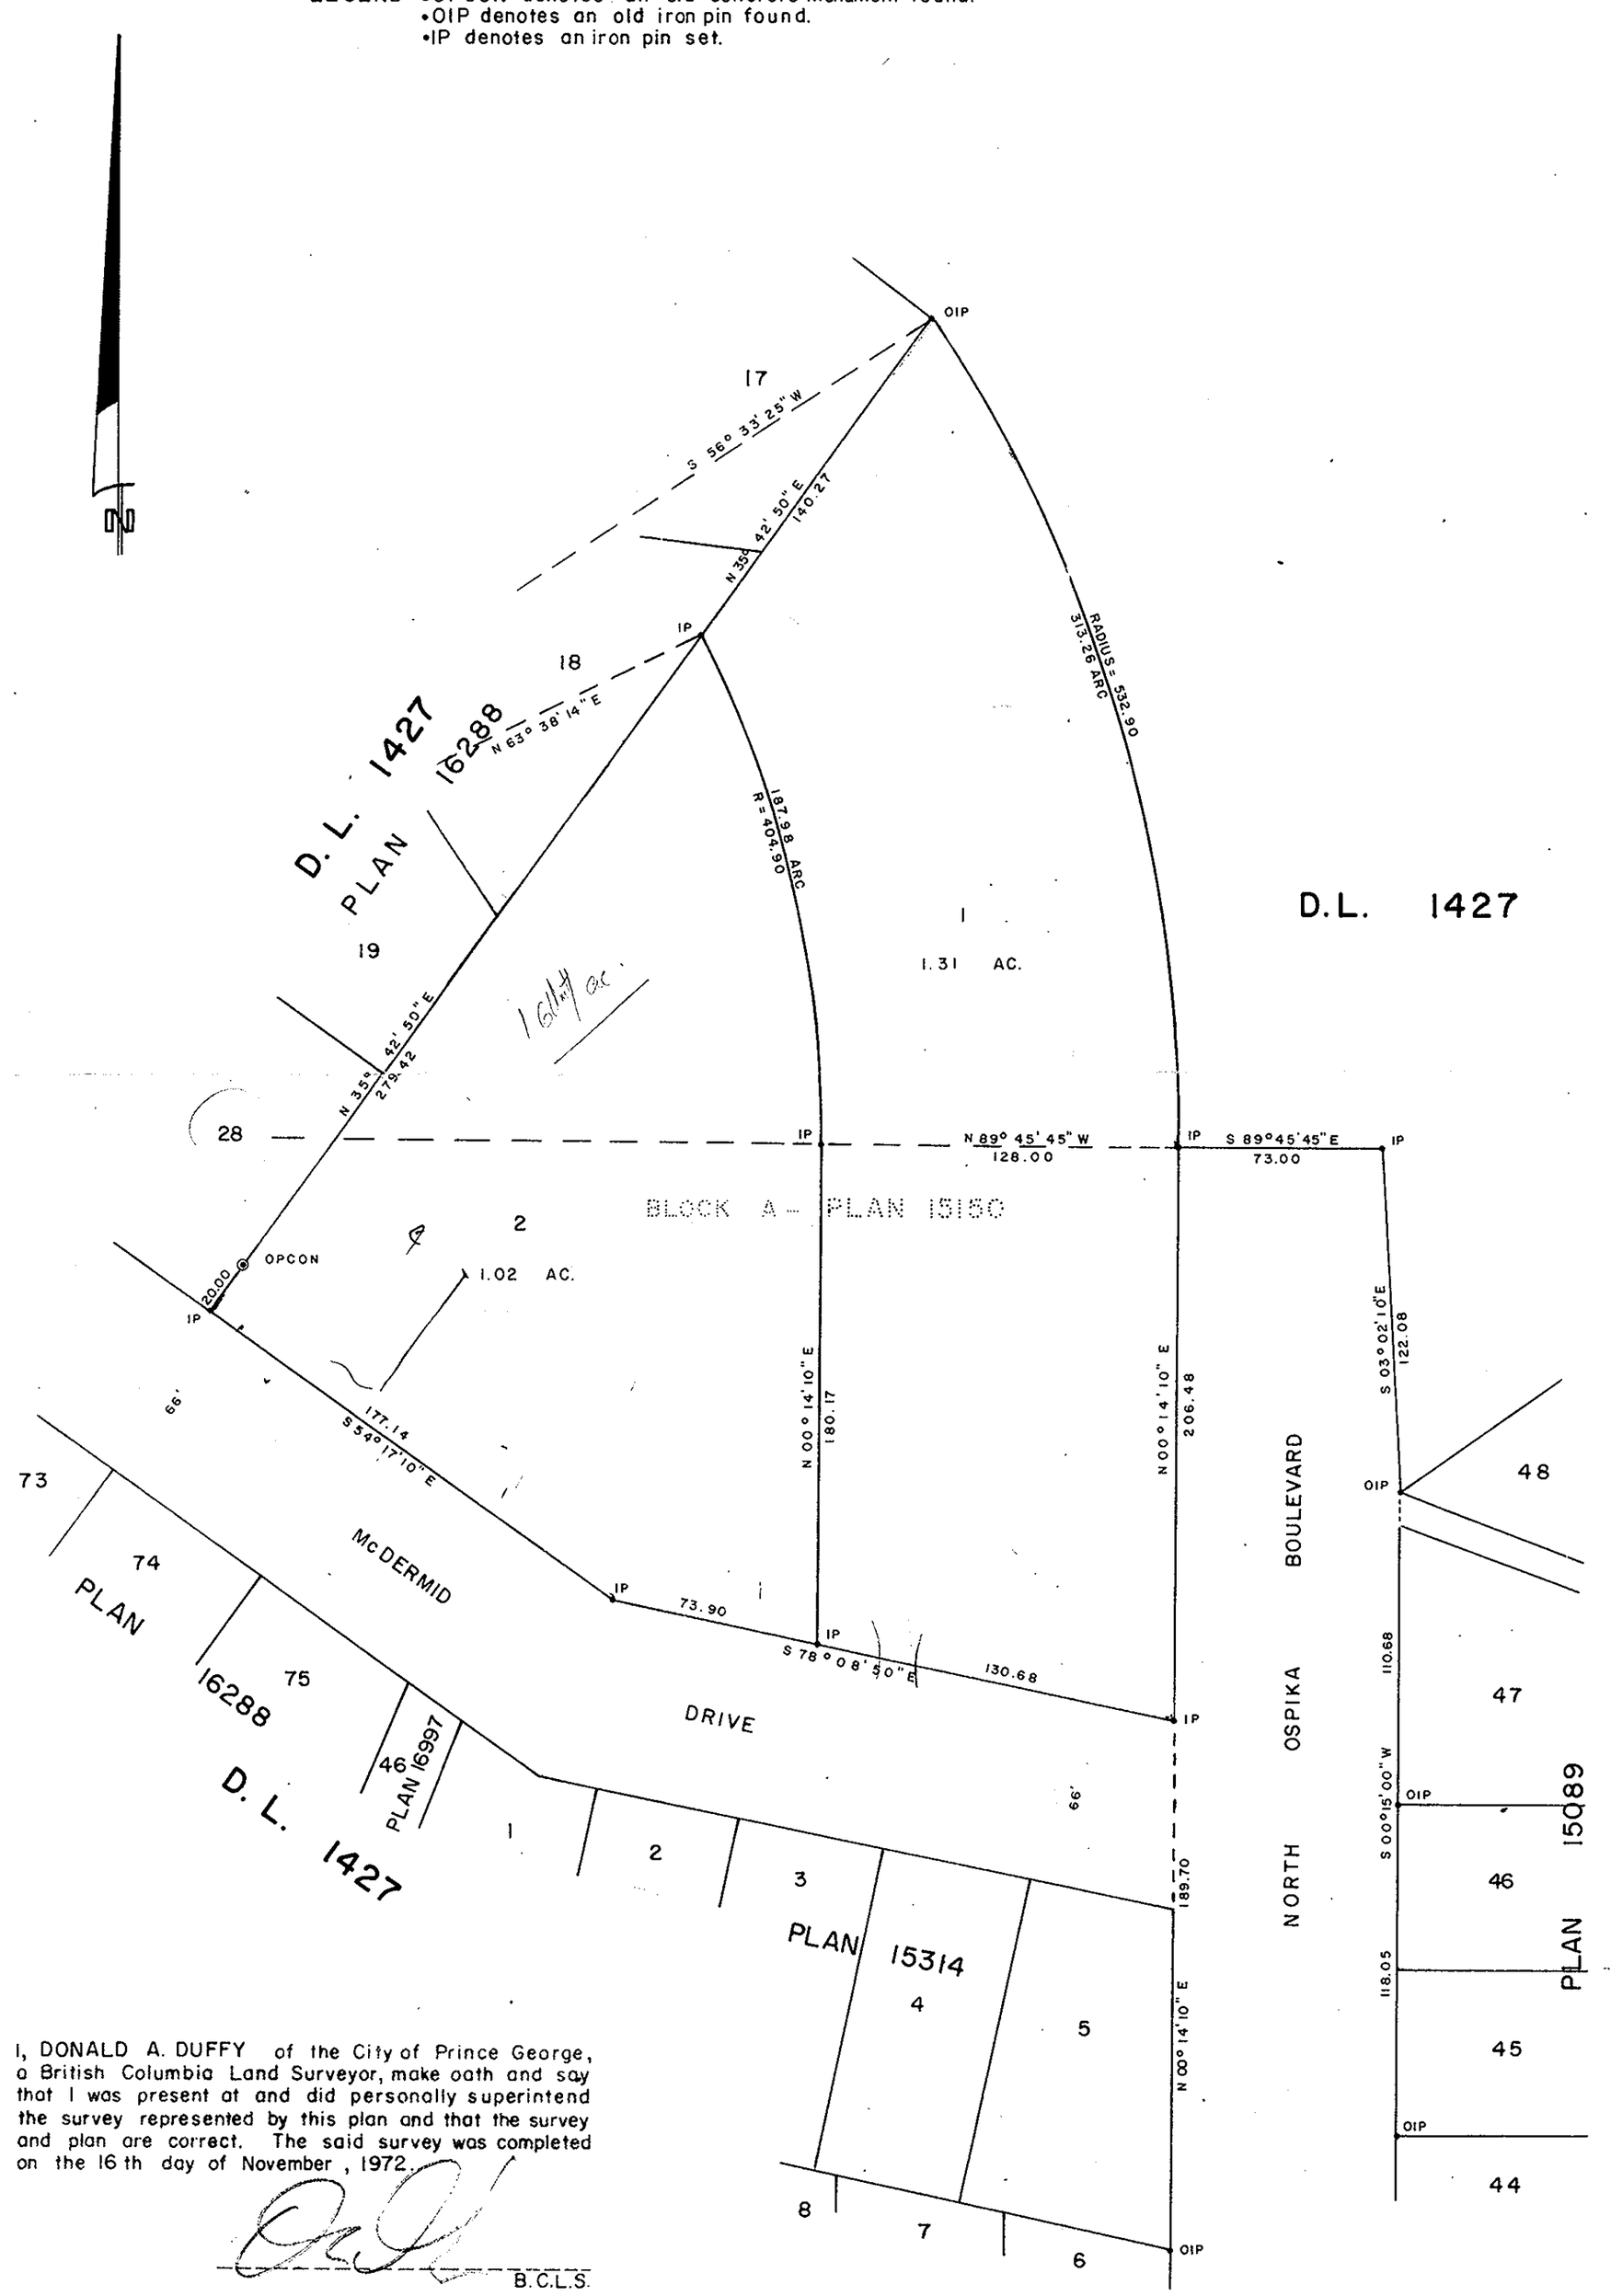

I, DONALD A. DUFFY of the City of Prince George, a British Columbia Land Surveyor, make oath and say that I was present at and did personally superintend the survey represented by this plan and that the survey and plan are correct. The said survey was completed on the 16 th day of November, 1972.

B.C.L.S.

Sworn before me this 17 th day of November, 1972.

A Commissioner for taking Affidavits for British Columbia.

Owner

Witness

Approved under the Land Registry Act this 21st day of NOV, 1972

C. E. Olst.
Approving Officer, City of Prince George

This plan lies within the Fraser-Fort George Regional District.

W. D. USHER & ASSOCIATES,
LAND SURVEYORS
PRINCE GEORGE — B.C.
CH 36-38
FD 67
4674