PLAN OF SUBDIVISION OF REM. LOT 38 PLAN 8391, D.L. 753 AND LOTS 12, 13, 36 & 37, OF BLOCK 8, PLAN 1223, D.L. 905 CARIBOO DISTRICT.

PLAN NO.: 20732

DEPOSITED IN THE LAND REGISTRY OFFICE AT PRINCE GEORGE THIS 16 DAY OF February 1973

E. L. Scharley
REGISTRAR

SCALE: 1" = 100'

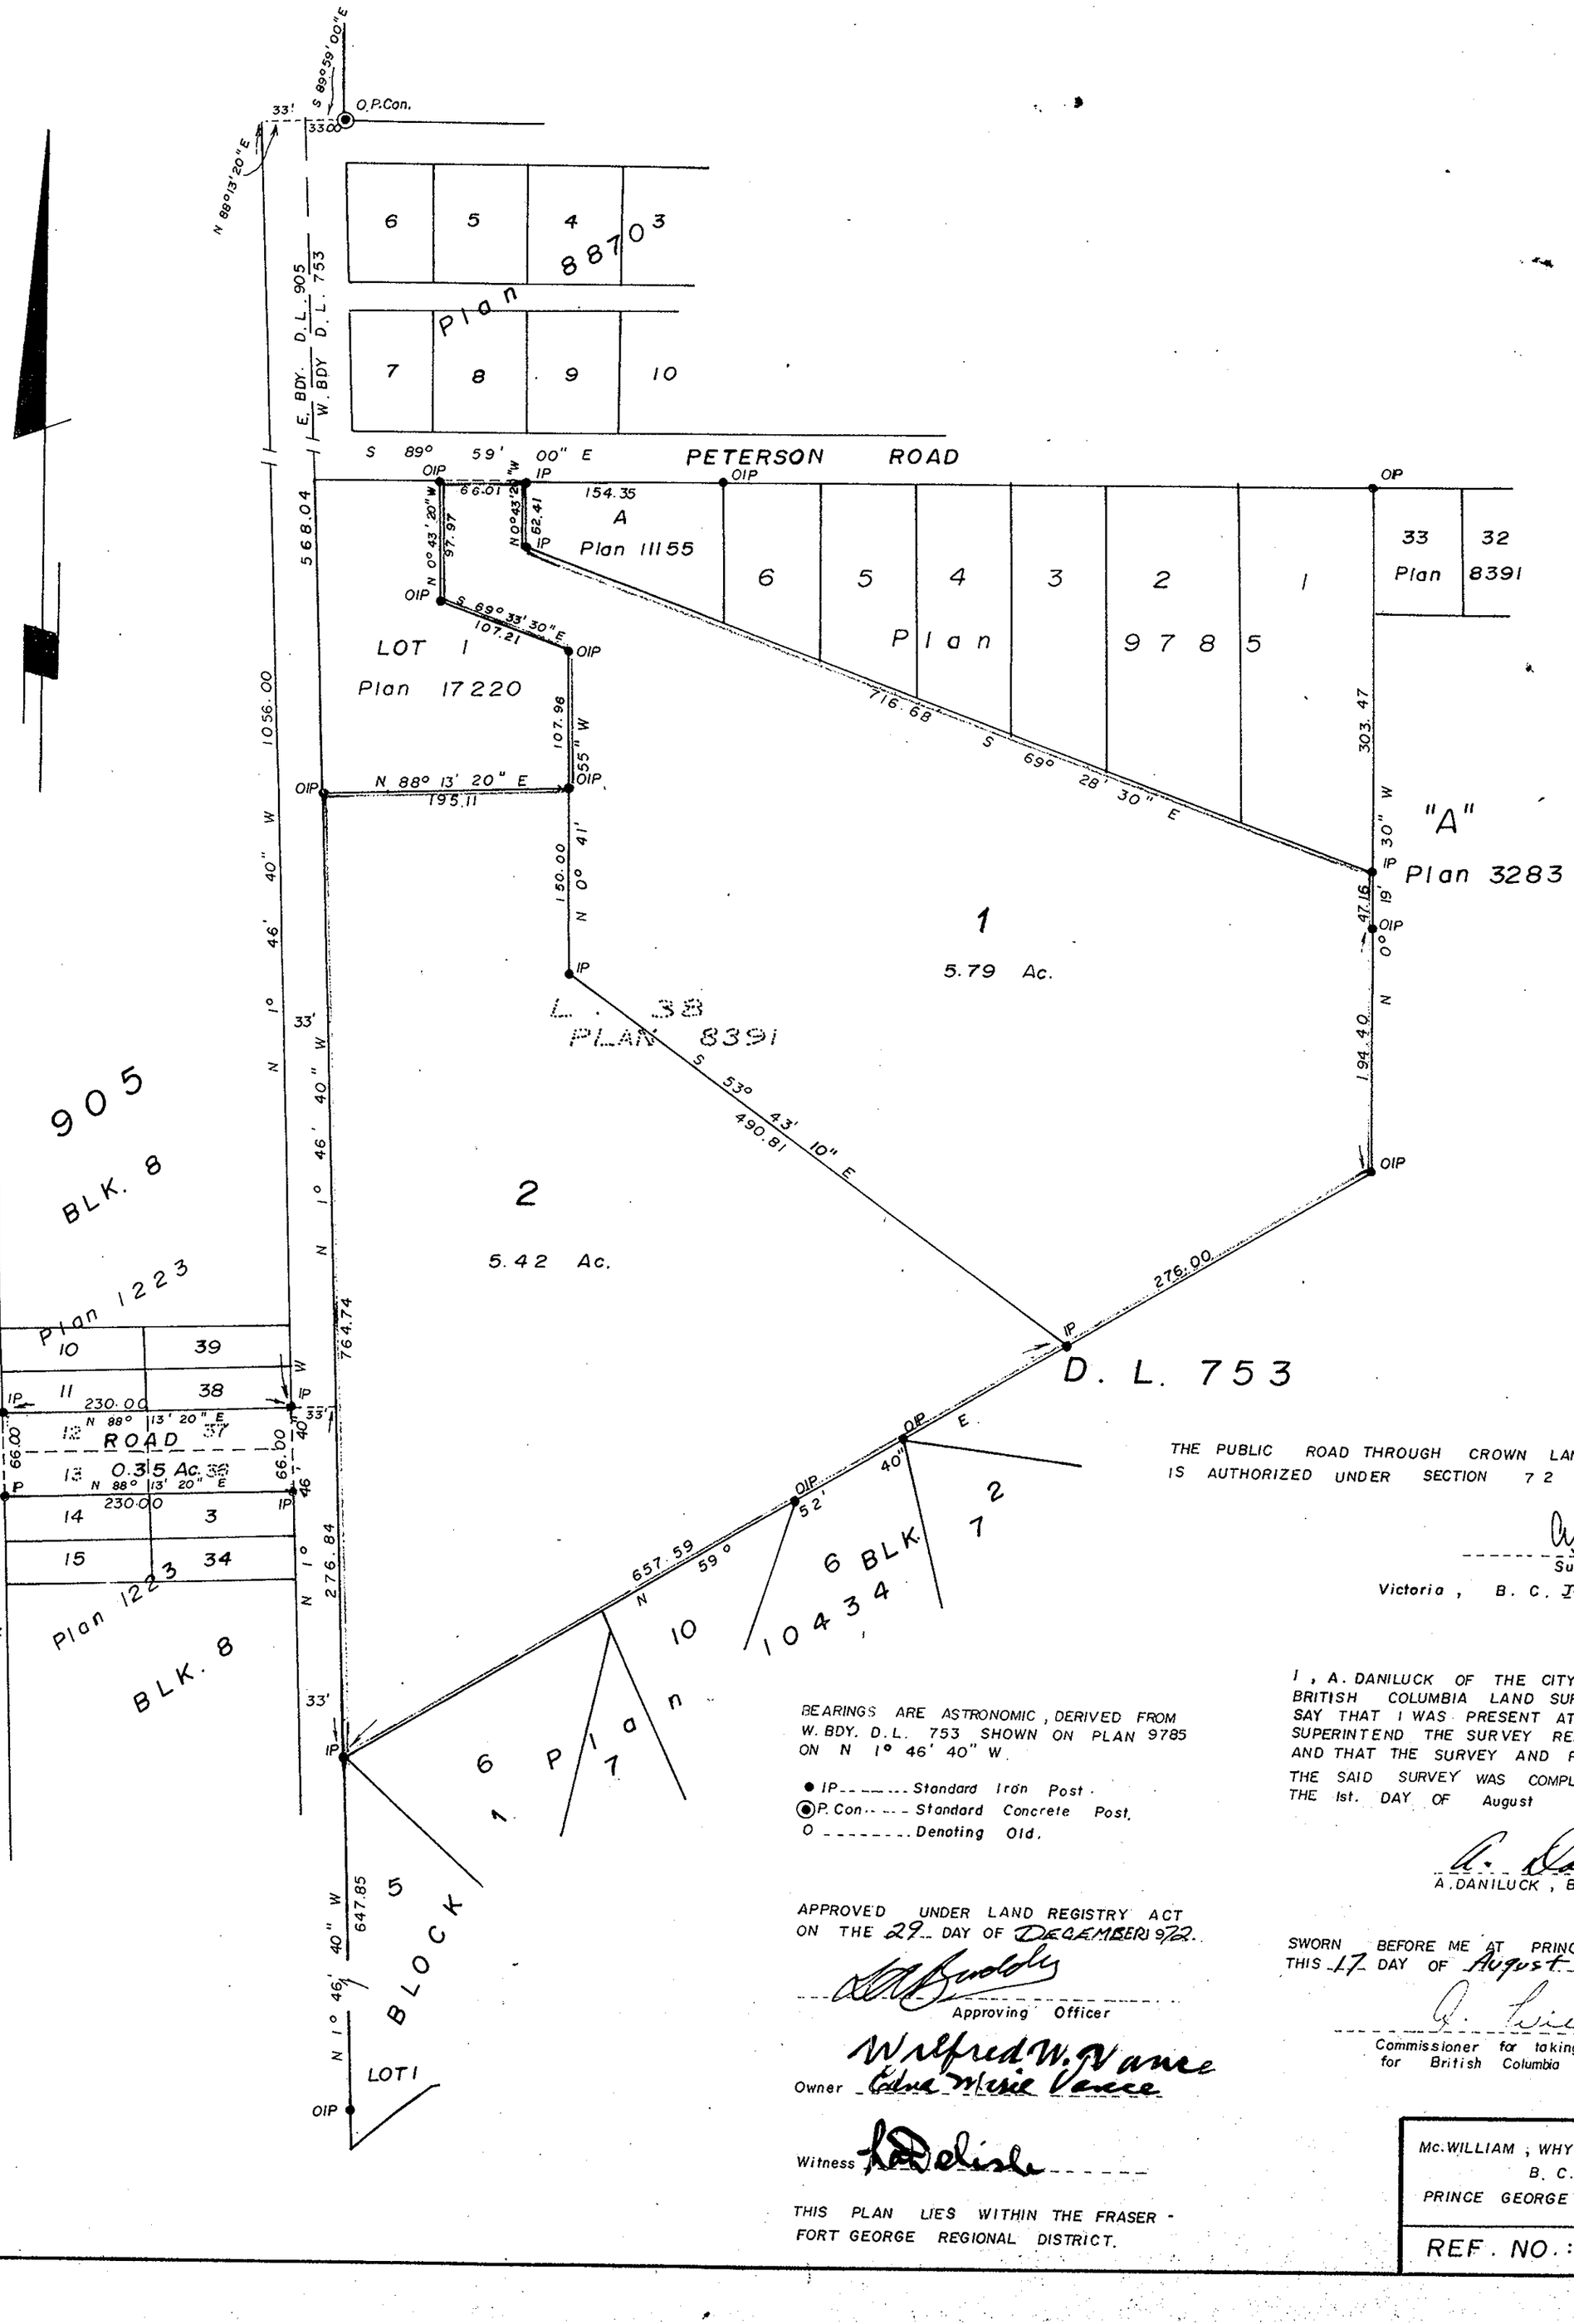

BEARINGS ARE ASTRONOMIC, DERIVED FROM W. BDY. D.L. 753 SHOWN ON PLAN 9785 ON N 1° 46' 40" W.

- ● IP ..... Standard Iron Post.
- ◉ P. Con. ..... Standard Concrete Post.
- O ..... Denoting Old.

APPROVED UNDER LAND REGISTRY ACT ON THE 29 DAY OF DECEMBER 1972.

Approving Officer

Owner Wilfred W. Vance
Edna Mae Vance

Witness

THIS PLAN LIES WITHIN THE FRASER - FORT GEORGE REGIONAL DISTRICT.

THE PUBLIC ROAD THROUGH CROWN LAND SHOWN HEREON IS AUTHORIZED UNDER SECTION 72 LAND ACT.

Surveyor General

Victoria, B. C. January 22 1973.

I, A. DANILUCK OF THE CITY OF PRINCE GEORGE BRITISH COLUMBIA LAND SURVEYOR MAKE OATH AND SAY THAT I WAS PRESENT AT AND DID PERSONALLY SUPERINTEND THE SURVEY REPRESENTED BY THIS PLAN, AND THAT THE SURVEY AND PLAN ARE CORRECT.

THE SAID SURVEY WAS COMPLETED ON THE 1st. DAY OF August 1972.

A. DANILUCK, B.C.L.S.

SWORN BEFORE ME AT PRINCE GEORGE THIS 17 DAY OF August 1972

Commissioner for taking affidavits for British Columbia

McWILLIAM, WHYTE, GOBLE & ASSOCIATES
B. C. LAND SURVEYORS
PRINCE GEORGE, KAMLOOPS, SMITHERS

REF. NO.: 70152