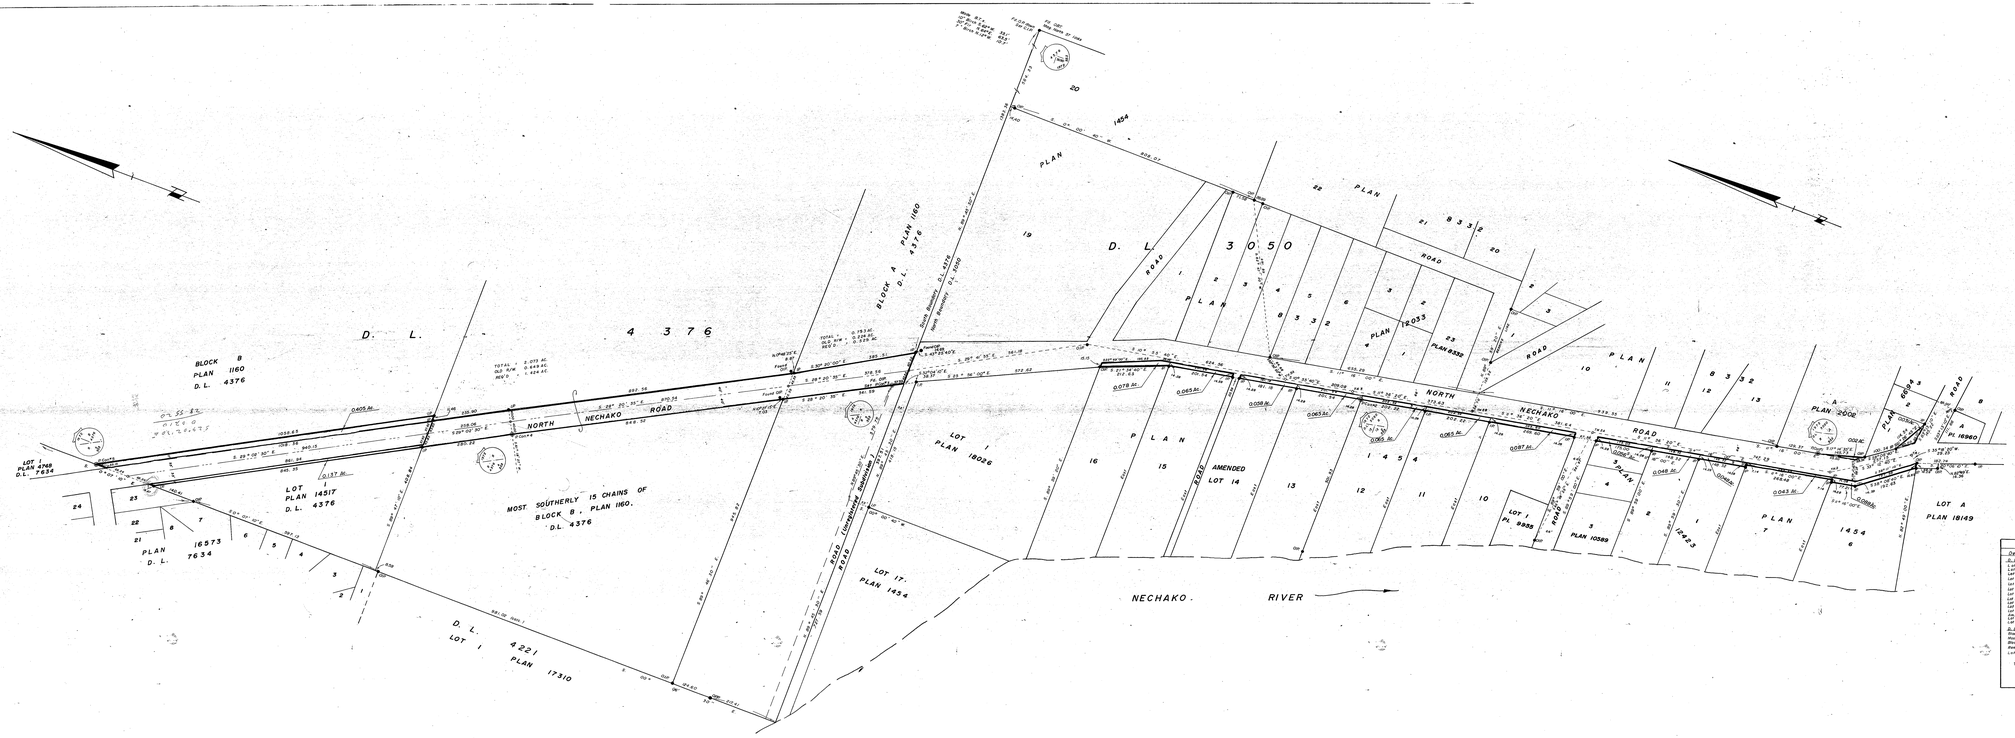

PLAN NO. 20750

Deposited in the Land Registry Office at Prince George this 21 day of February 1973.

A. T. CONNOLLEY
Registrar

per

(DEPUTY L.R.R.)

PLAN OF ADDITIONAL RIGHT-OF-WAY NORTH NECHAKO ROAD No. 201. THROUGH D.L. 3050 AND D.L. 4376, CARIBOO DISTRICT.

SCALE : 1" = 100'

LEGEND

Bearings are astronomic derived from OPs. on Easterly Bdy. of North Nechako Road shown as S. 3° 16' 00" E. on Plan 18796.

- IP ..... Standard Iron Post
- ICP ..... Capped Iron Post
- OP ..... Standard Iron Post
- P ..... Standard Plan Post
- WT ..... Denoting Witness

BOOK OF REFERENCE	
Description	Area - Hectares
D.L. 3050:	
Lot 1, Plan 8886	0.021 Ac.
Lot 1, Plan 12033	0.026 Ac.
Lot B, Plan 1454	0.088 Ac.
Lot 1, Plan 1454	0.043 Ac.
Lot 1, Plan 1454	0.048 Ac.
Lot 1, Plan 12423	0.048 Ac.
Lot 1, Plan 12423	0.026 Ac.
Lot D, Plan 1454	0.026 Ac.
Lot C, Plan 1454	0.087 Ac.
Lot B, Plan 1454	0.043 Ac.
Lot A, Plan 1454	0.043 Ac.
Sub Lot 2of Plan 1454	0.043 Ac.
Lot 1, Plan 1454	0.078 Ac.
Lot 10, Plan 1454	0.078 Ac.
D.L. 4376:	
Part Block B, Plan 1160 West Boundary Of Name of Block B, Plan 1160	0.528 Ac.
Lot 1, Plan 14517	1.424 Ac.
	0.157 Ac.
TOTAL AREA REQ'D	0.817 Ac. D.L. 3050
TOTAL	2.493 Ac. D.L. 4376
	3.310 Ac.

I, A. Davison of the City of Prince George, British Columbia Land Surveyor make oath and say that I was present at and did personally superintend the survey represented by this plan and that the survey and plan are correct. The said survey was completed on the 28th day of April, 1972.

A. Davison, B.C.L.S.

Approved under the Land Registry Act on the 8th day of March, 1973.

Approving Officer Dept. of Highways.

Sworn before me at Prince George, B.C. this 1st day of May, 1973.

A Commissioner for taking affidavits for British Columbia

This plan lies within the Fraser Fort George Regional District

Mcpherson, Whyte, Goble, & Associates, B.C. Land Surveyors, Prince George Kamloops Smithers

REF. NO. 71235