PLAN OF SUBDIVISION OF
LOT 2, PLAN 10221 &
PART OF LOT 1, PLAN 10221
DISTRICT LOT 2424
CARIBOO DISTRICT, BRITISH COLUMBIA

PLAN Nº 20794

Deposited in the Land Registry Office at Prince George, B.C. this 19. day of MARCH, 1973.

C.T. SCHOOLEY
Registrar

SCALE: 1" = 100'

NOTE: Bearings are astronomic, derived from the East boundary of Lots 15 & 16, Plan 15996.

LEGEND: •OIP denotes an old iron pin found.
•IP denotes an iron pin set.

RECEIVED
PROVINCIAL ASSESSOR
PRINCE GEORGE, B.C.

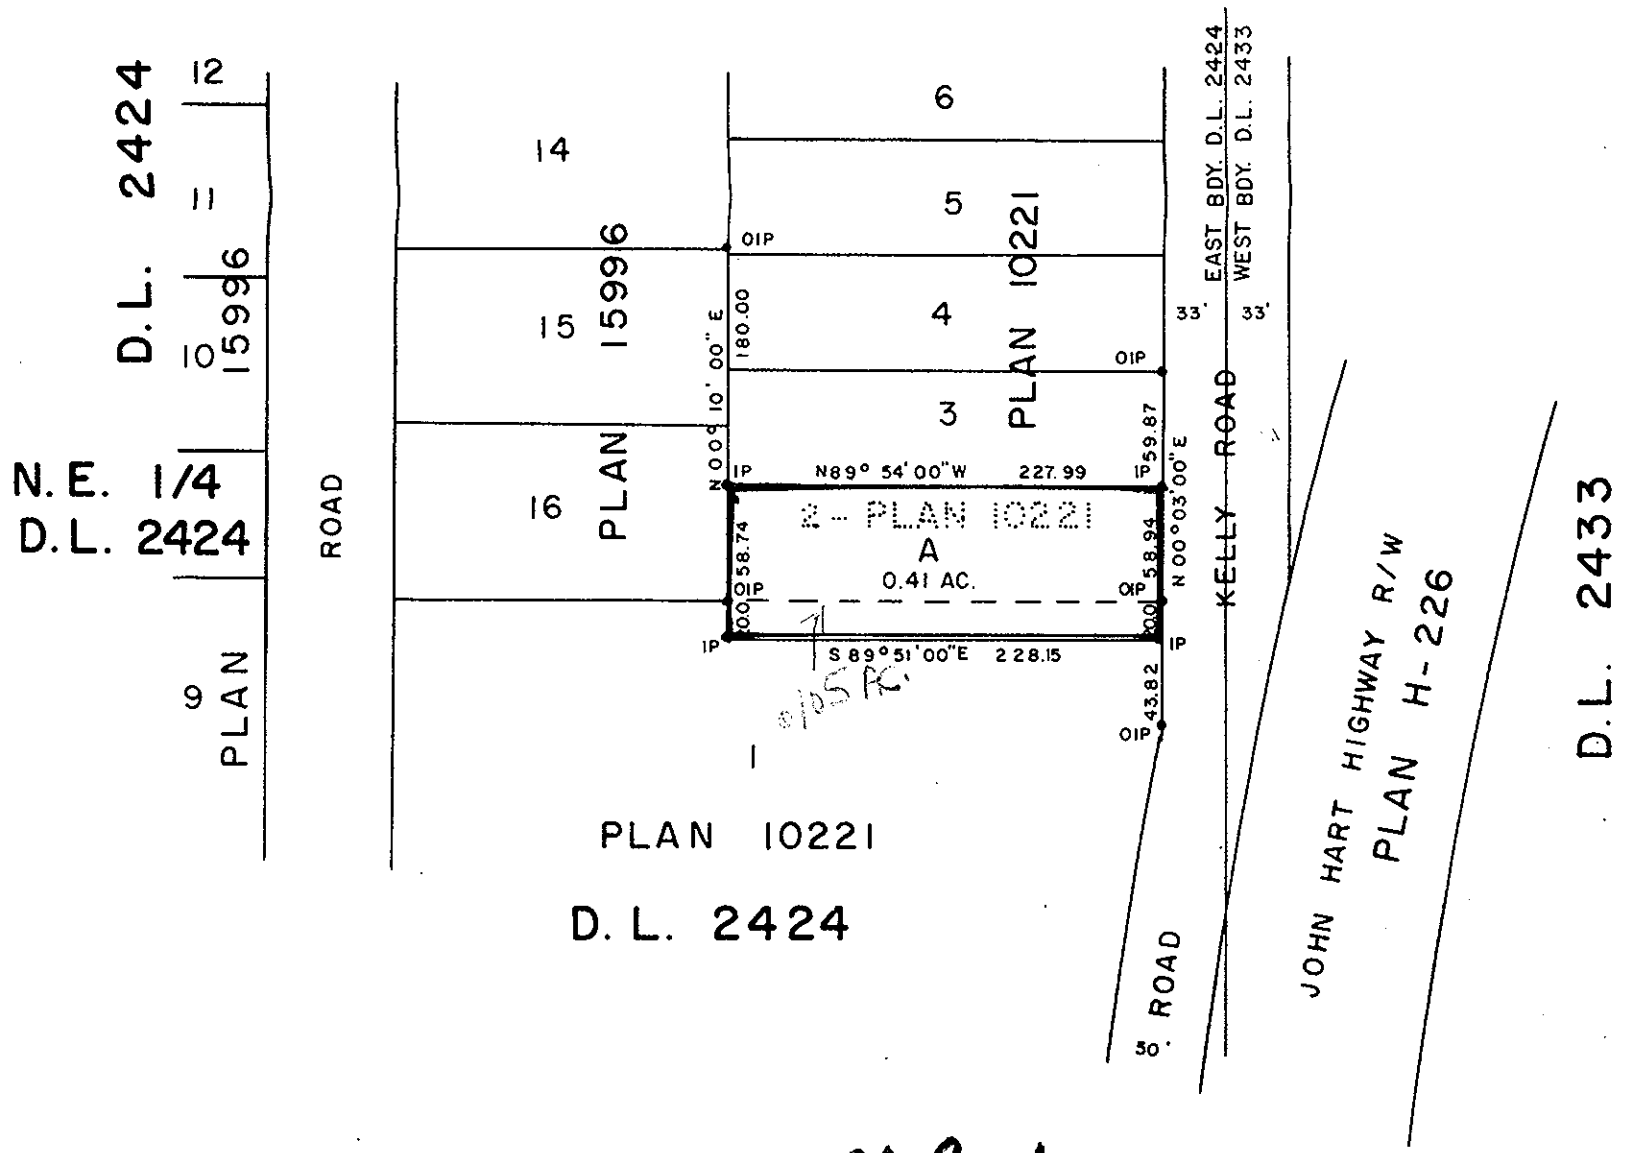

I, DONALD A. DUFFY of the City of Prince George, a British Columbia Land Surveyor, make oath and say that I was present at and did personally superintend the survey represented by this plan and that the survey and plan are correct. The said survey was completed on the 6TH day of SEPT., 1972

B.C.L.S.

Sworn before me this 12 day of FEB., 1973

A Commissioner for taking Affidavits for British Columbia.

Owner E. H. Rand

Witness

Owner H. L. Stewart

Witness

Approved under the Land Registry Act this 30 day of JANUARY, 1973

Approving Officer, Dept. of Highways.

This plan lies within the Fraser-Fort George Regional District.

W. D. USHER & ASSOCIATES
LAND SURVEYORS
PRINCE GEORGE — B.C.
FJ 15 4285