PLAN No.: 21523

DEPOSITED IN THE LAND REGISTRY OFFICE
AT PRINCE GEORGE ON THE 16. DAY OF MAY 1974.

E. T. SCHOOLEY.
Registrar
per: J. Stinton
(surveyor L.R.O.)

Re: Clearance L.C.A. see J 11919

PLAN OF SUBDIVISION
OF PART OF LOT A, PLAN 5588, D.L. 2156
AND PART OF D.L. 483
CARIBOO DISTRICT

Scale: 1" = 200'

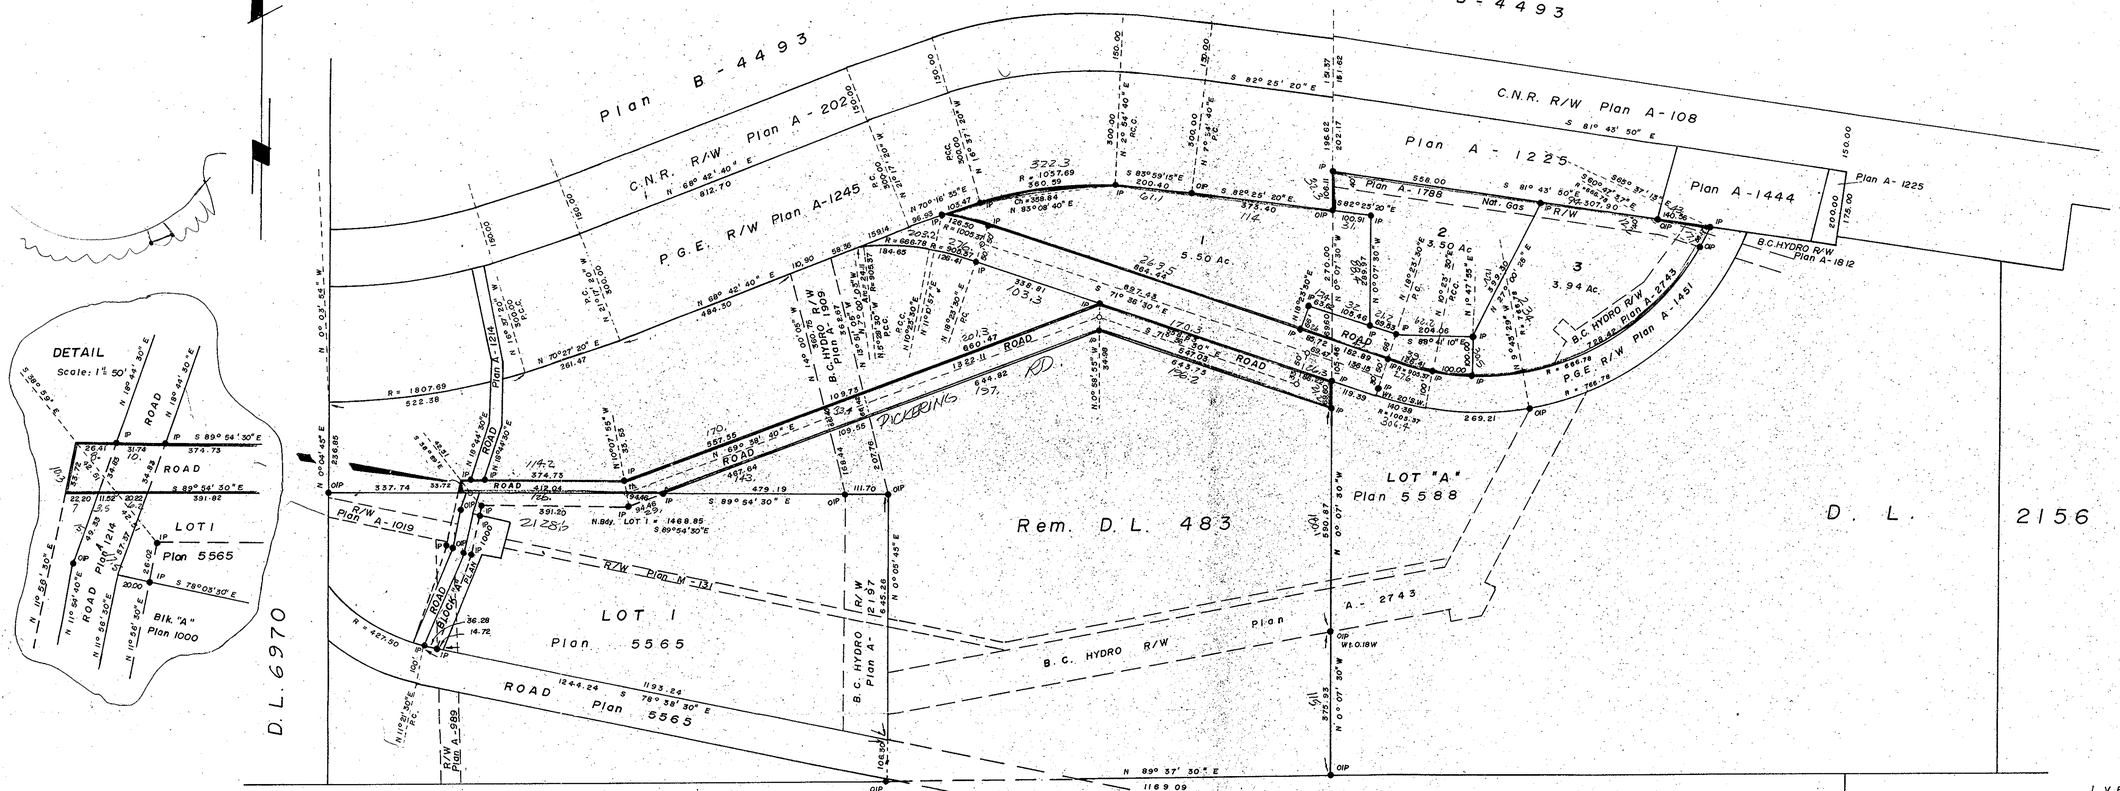

THE ROYAL TRUST COMPANY

per PRINCE GEORGE BRANCH

per DISTRICT BRANCH

APPROVED BY
INLAND NATURAL GAS CO LTD.

APPROVED AS TO DEDICATION OF ROAD(S)
BRITISH COLUMBIA HYDRO AND POWER AUTHORITY

EXEC. DIRECTOR

SECRETARY

BEARINGS ARE ASTRONOMIC, DERIVED FROM CENTER LINE OF PACIFIC GREAT EASTERN RAILWAY, SHOWN AS S 71°36' 30"E ON PLAN A-1451.

● IP _____ STANDARD IRON POST.
O _____ DENOTING "OLD"
Wt. _____ DENOTING "WITNESS"

APPROVED UNDER THE LAND REGISTRY ACT
ON THE 9th DAY OF MAY 1974

Approving Officer

OWNER

WITNESS

OWNER

WITNESS

THIS PLAN LIES WITHIN THE FRASER-FORT GEORGE REGIONAL DISTRICT.

I, V. BARTELL OF THE CITY OF PRINCE GEORGE BRITISH COLUMBIA LAND SURVEYOR, MAKE OATH AND SAY THAT I WAS PRESENT AT AND DID PERSONALLY SUPERINTEND THE SURVEY REPRESENTED BY THIS PLAN AND THAT THE SURVEY AND PLAN ARE CORRECT.

THE SAID SURVEY WAS COMPLETED ON THE 24 DAY OF April 1972.

V. BARTELL, B.C.L.S.

SWORN BEFORE ME AT PRINCE GEORGE
THIS 27 DAY OF APRIL 1972

A commissioner for taking affidavits for British Columbia

Mc. WILLIAM, WHYTE, GOBLE & ASSOCIATES
B. C. LAND SURVEYORS
PRINCE GEORGE, KAMLOOPS, SMITHERS

REF. No. 71226