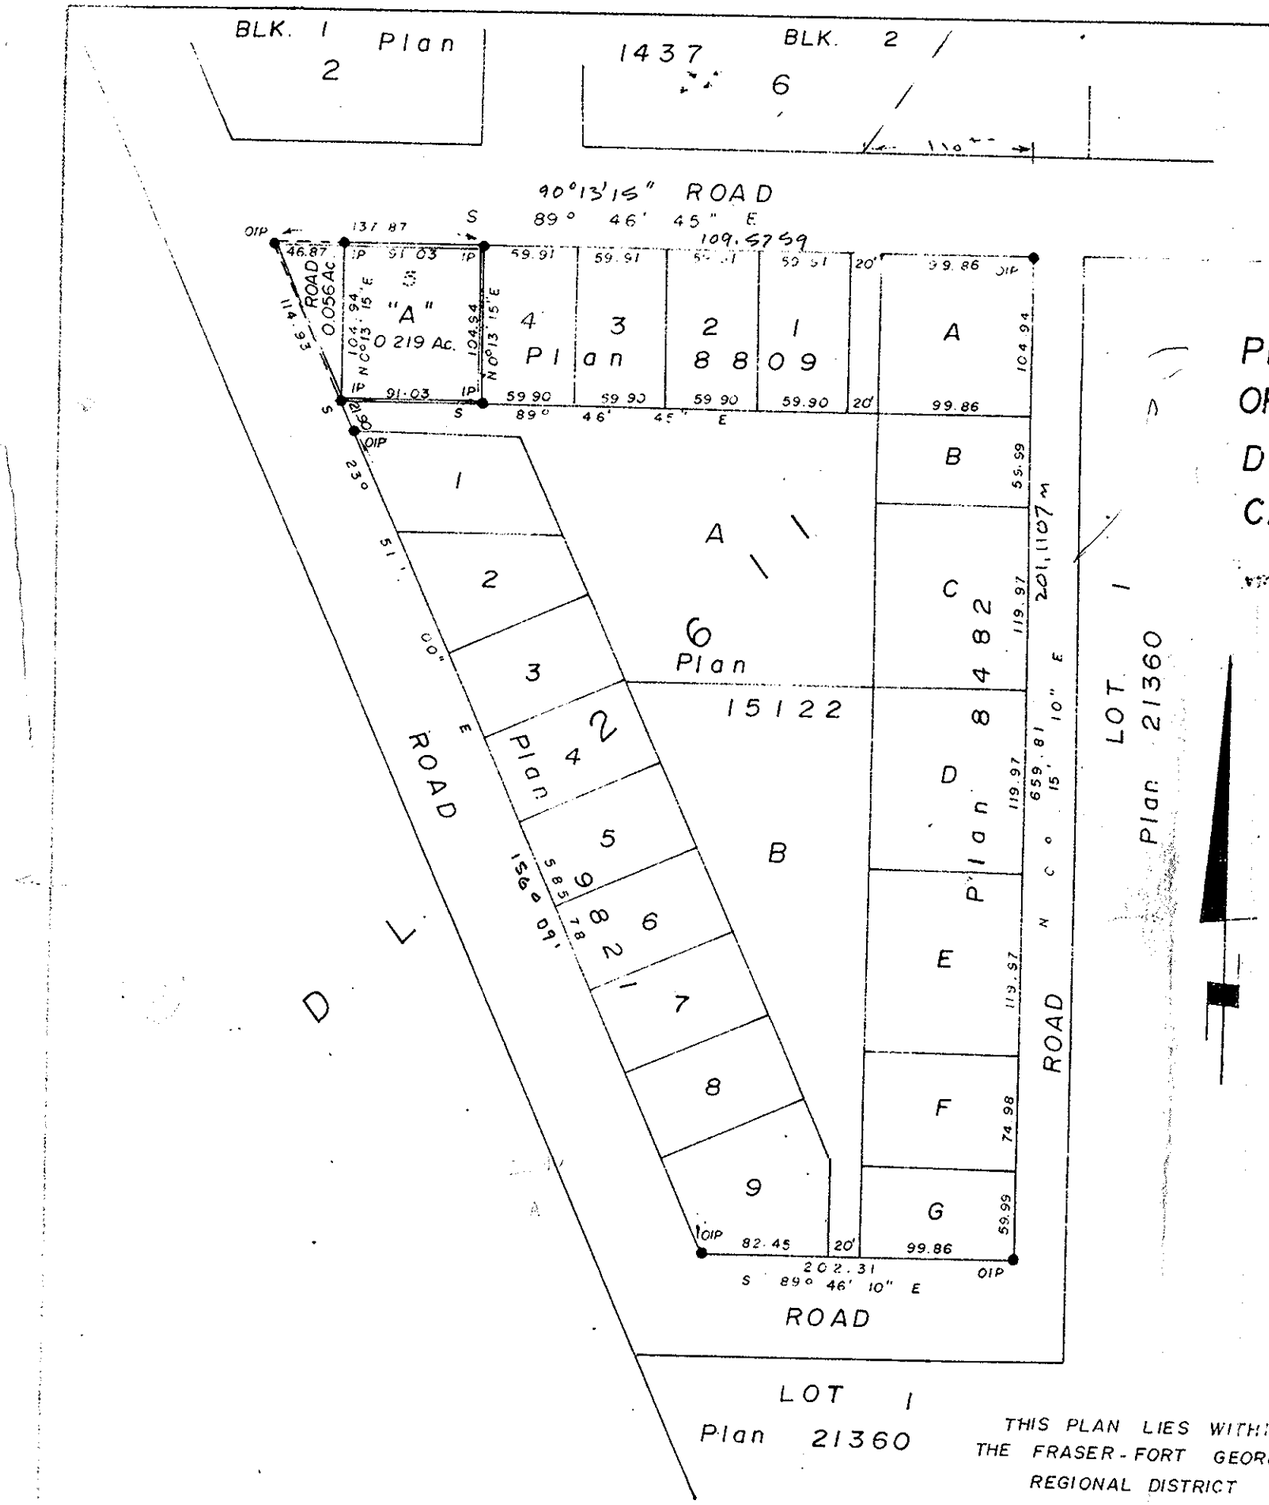

THIS PLAN LIES WITHIN THE FRASER-FORT GEORGE REGIONAL DISTRICT

RECEIVED

AUG 13 1974

CITY ASSESSOR
PRINCE GEORGE

PLAN NO.: 21 590

Deposited in the Land Registry Office at Prince George B.C., this 25 day of JUNE 1974.

E.T. SCHOOLEY.
Registrar

Per: J. Finnbak
(SURVEYOR L.R.O.)

PLAN OF SUBDIVISION OF LOT 5, PLAN 8809 D. L. 2611 CARIBOO DISTRICT

SCALE: 1" = 100'

Bearings are astronomic, derived from Plan 21360.

● IP ..... Standard Iron Post.
● OIP ..... Old Iron Post.

Approved under the Land Registry Act this 29th day of MAY 1974

Approving Officer
City Engineer - City of Prince George

Lillian A Graham
Elaine Graham

Owner R.B. Graham

Witness E.A. Jeffery

I, V. Bartell of the City of Prince George British Columbia Land Surveyor, make oath and say that I was present at and did personally superintend the survey represented by this plan and that the survey and plan are correct.

The said survey was comleted on the 28 day of March 1974

Victor Bartell
V. Bartell, B.C.L.S.

Sworn before me at Prince George this 28 day of March 1974

G. L. Wilson
A commissioner for taking affidavits for British Columbia

Mc. WILLIAM-WHYTE-GOBLE & ASSOCIATES
B.C. LAND SURVEYORS
PRINCE GEORGE - KAMLOOPS - SMITHERS

REF. NO.: 74100 - 4