PLAN OF SUBDIVISION OF PART OF
LOT 1, PLAN 9280
DISTRICT LOT 625
CARIBOO DISTRICT, BRITISH COLUMBIA

SCALE: 1" = 200'

NOTE: Bearings are astronomic, derived from the Northerly boundary of Highway 16, as shown on Plan 9280.

LEGEND: •OPP denotes an old pipe-post found.
•OIP denotes an old iron pin found.
•IP denotes an iron pin set.

PLAN Nº 21 612

Deposited in the Land Registry Office at Prince George, B.C. this 3 day of JULY, 1974

E.T. SCHOOLEY
Registrar

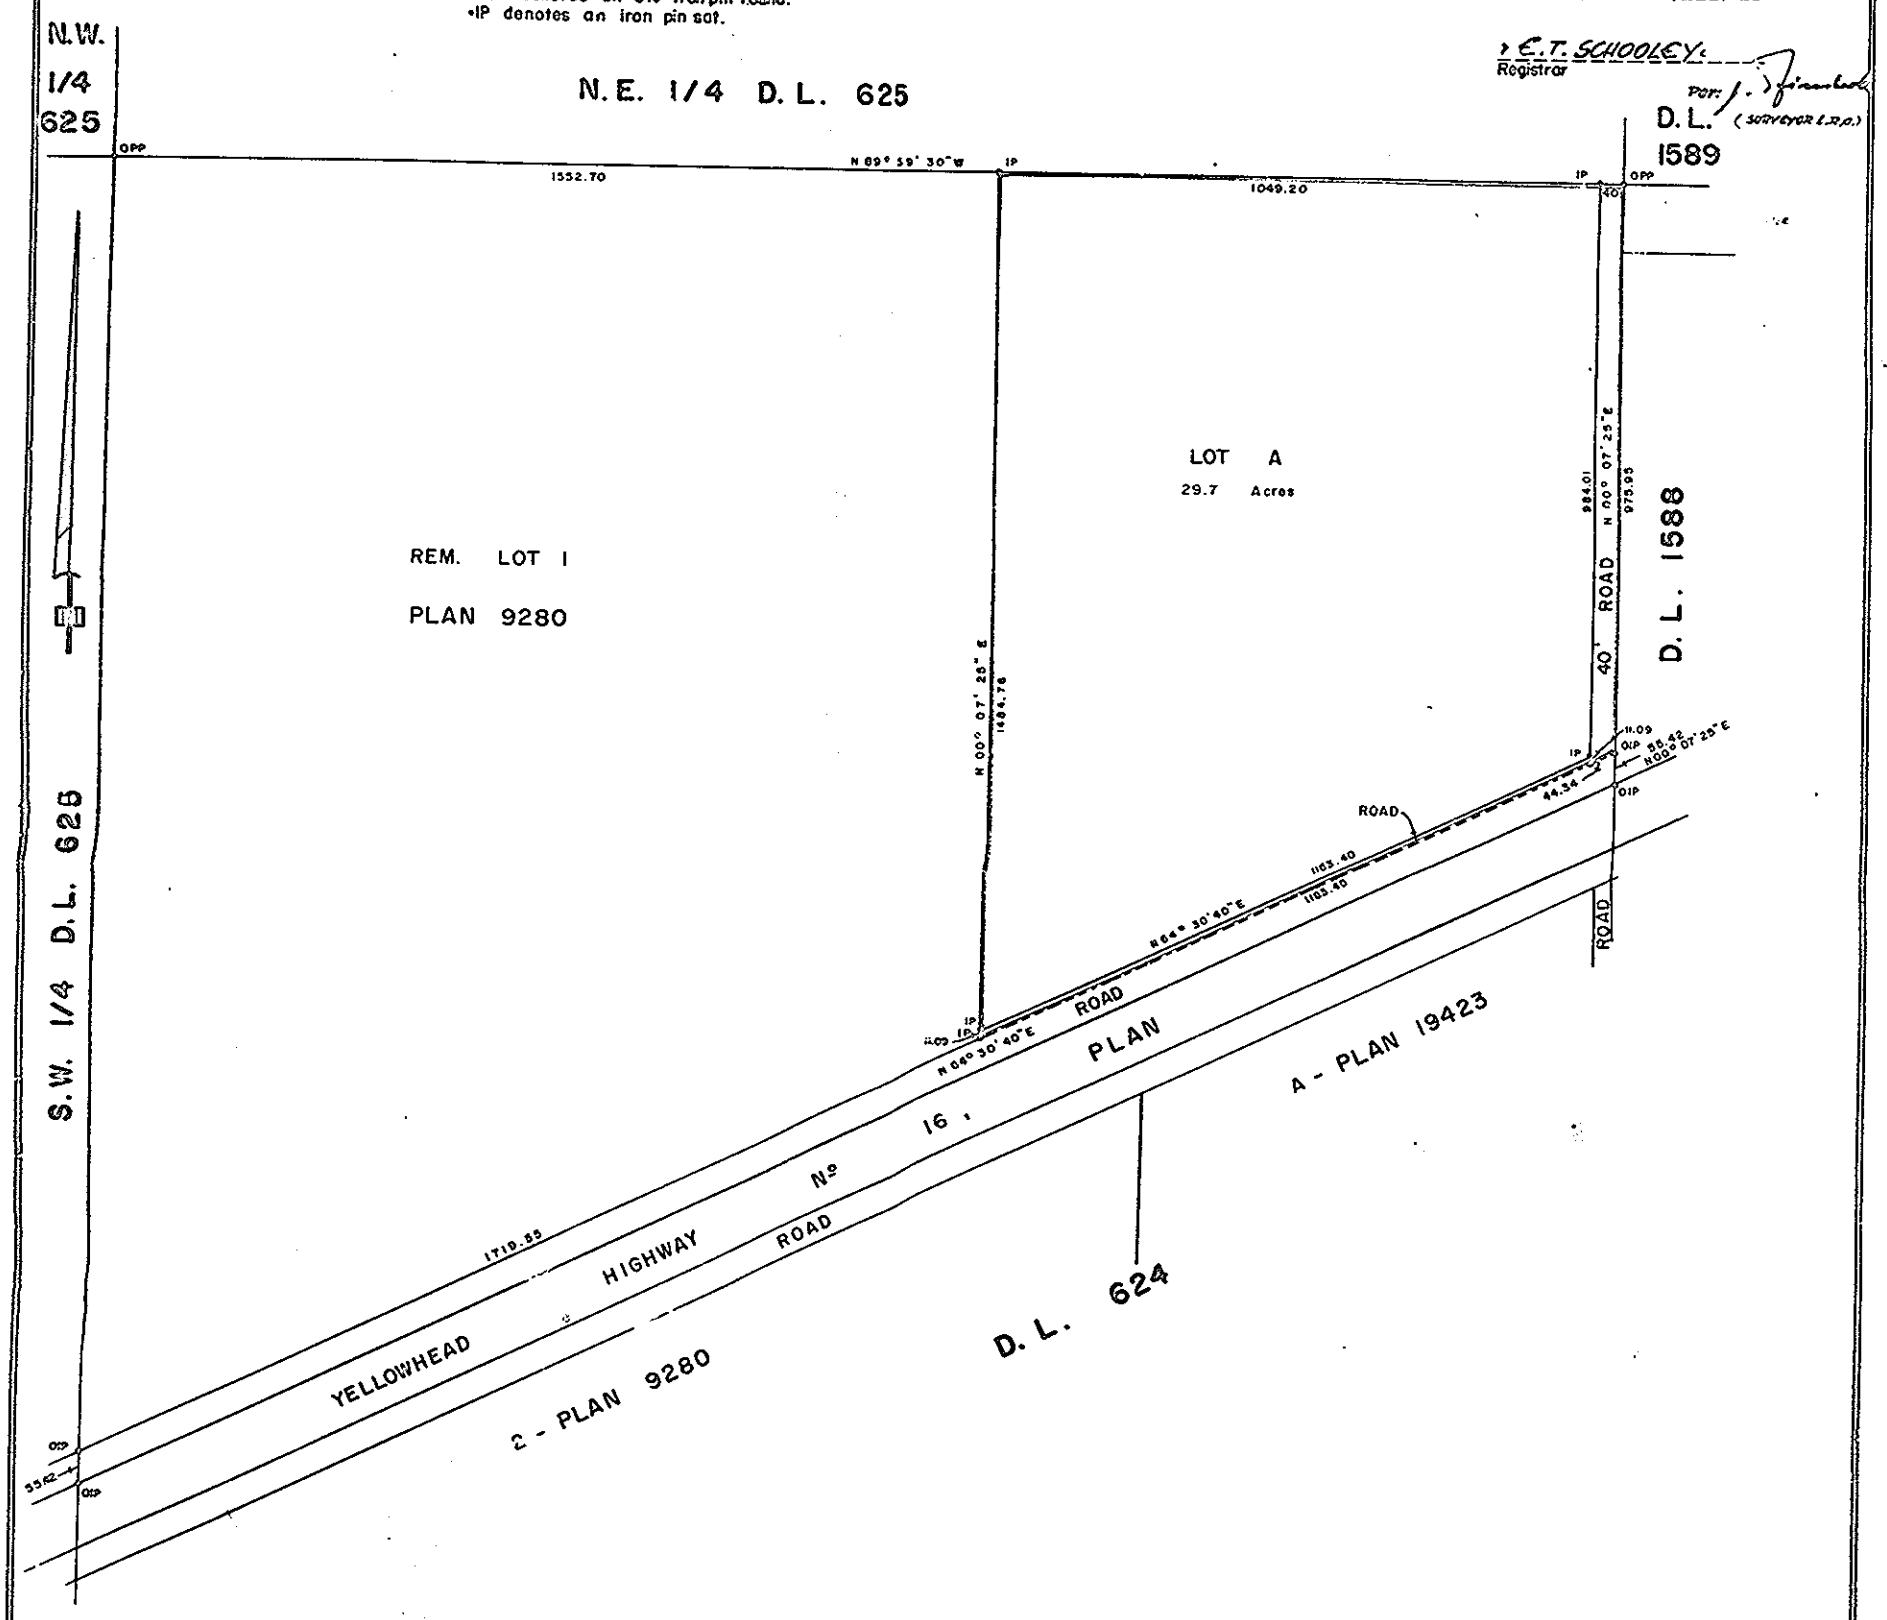

I, DONALD A. DUFFY of the City of Prince George, a British Columbia Land Surveyor, make oath and say that I was present at and did personally superintend the survey represented by this plan and that the survey and plan are correct. The said survey was completed on the 10 th day of August, 1972.

B.C.L.S.

Sworn before me this 25 day of MAY, 1973

A Commissioner for taking Affidavits for British Columbia.

Owner: ESTATE OF DELIA BROOKS

Witness:

WITNESS:

Approved under the Land Registry Act this 21st day of JUNE, 1973

Approving Officer, Dept. of Highways.

This plan lies within the Fraser-Fort George Regional District.

W. D USHER & ASSOCIATES
LAND SURVEYORS
PRINCE GEORGE — B.C.

EB 47-50 4173