RECEIVED
APR 28 1975
B.C. ASSESSMENT AUTHORITY
22060

PLAN OF SUBDIVISION OF
LOT 134, PLAN 16510
DISTRICT LOT 2610
CARIBOO DISTRICT–BRITISH COLUMBIA

SCALE: 1" = 50'

NOTE: Bearings are astronomic, derived from the west boundary of Lot 134, Plan 16510.

LEGEND: •OIP denotes an old iron pin found.
•IP denotes an iron pin set.

PLAN Nº _____

Deposited in the Land Registry Office at Prince George, B.C. this 16. day of APRIL, 1975.

E.T. SCHOOLEY
Registrar

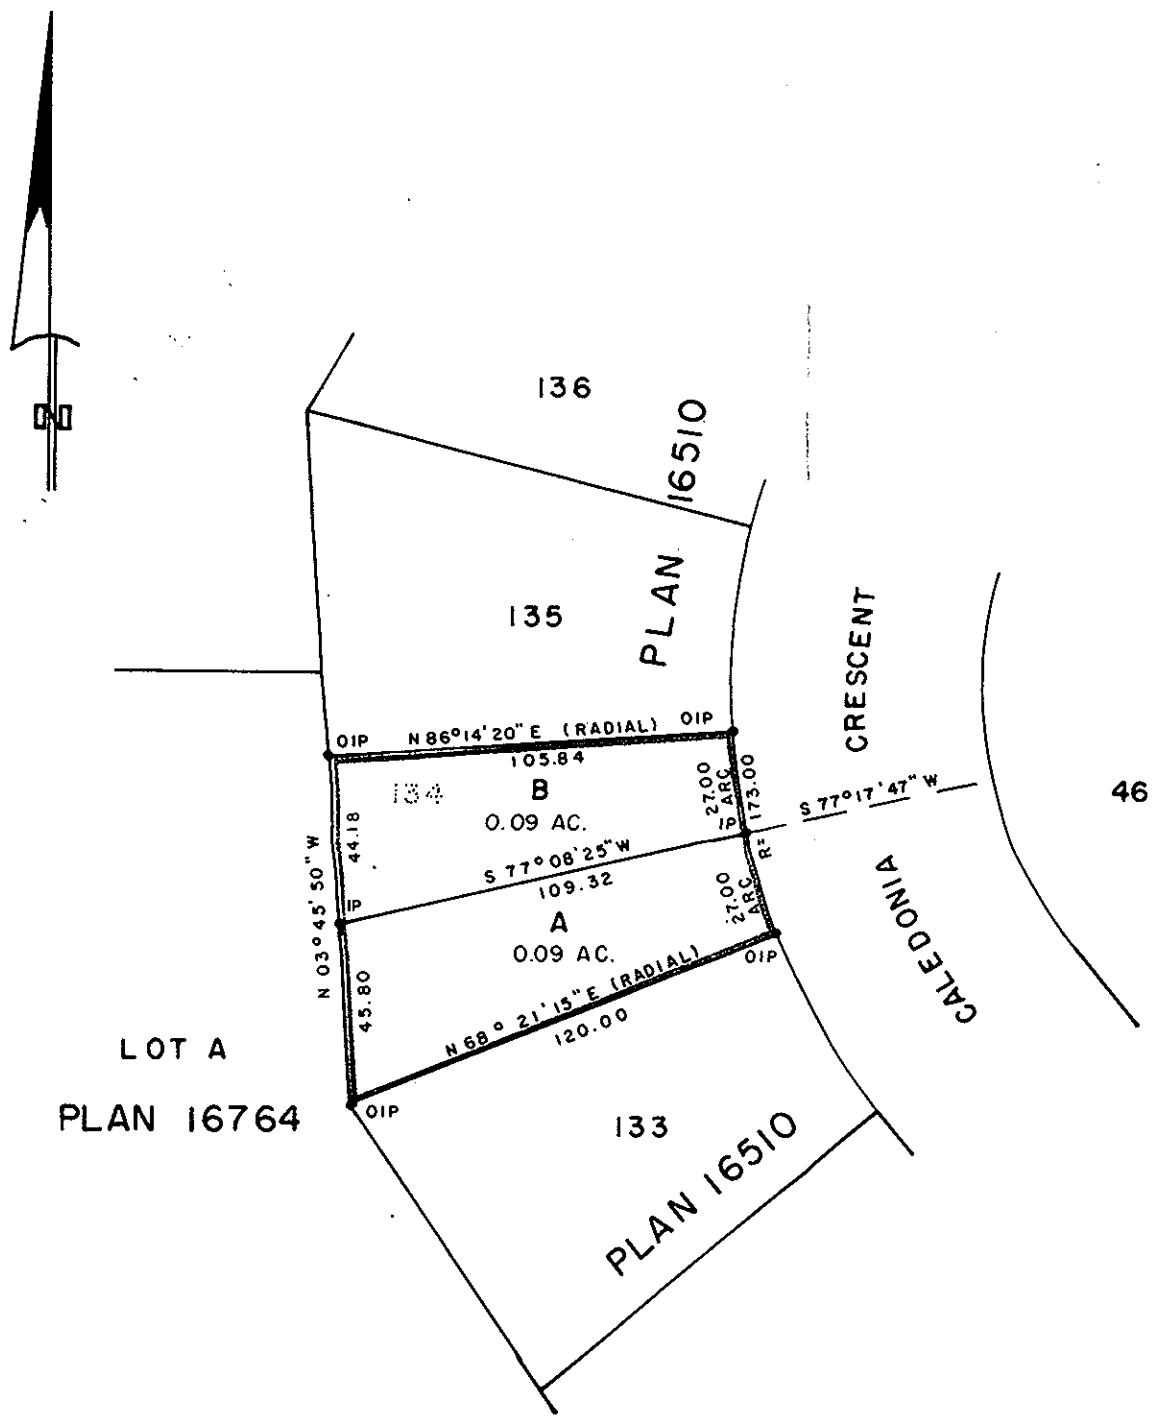

I, DONALD A. DUFFY of the City of Prince George, a British Columbia Land Surveyor, make oath and say that I was present at and did personally superintend the survey represented by this plan and that the survey and plan are correct. The said survey was completed on the 27 day of MARCH, 1975

B.C.L.S.

Sworn before me this 3 day of APRIL, 1975

A Commissioner for taking Affidavits for British Columbia.

Owner _____

Witness _____

Approved under the Land Registry Act this 7th day of APRIL, 1975

Approving Officer, City of Prince George

This plan lies within the Fraser-Fort George Regional District.

W. D. USHER & ASSOCIATES
LAND SURVEYORS
PRINCE GEORGE – B.C.
HI 37 6827 A