PLAN OF SUBDIVISION OF
LOTS 30, 31 & 32, PLAN 17047
DISTRICT LOT 4047
CARIBOO DISTRICT—BRITISH COLUMBIA

SCALE 1" = 40'

NOTE Bearings are astronomic, derived from the south-west boundary of Lots 32 to 36, Plan 17047.

LEGEND • OIP denotes an old iron pin found.
• IP denotes an iron pin set.

PLAN Nº 22416

Deposited in the Land Registry Office at Prince George, B.C. this 3 day of Dec., 1975

"E. F. Schooney"
Registrar

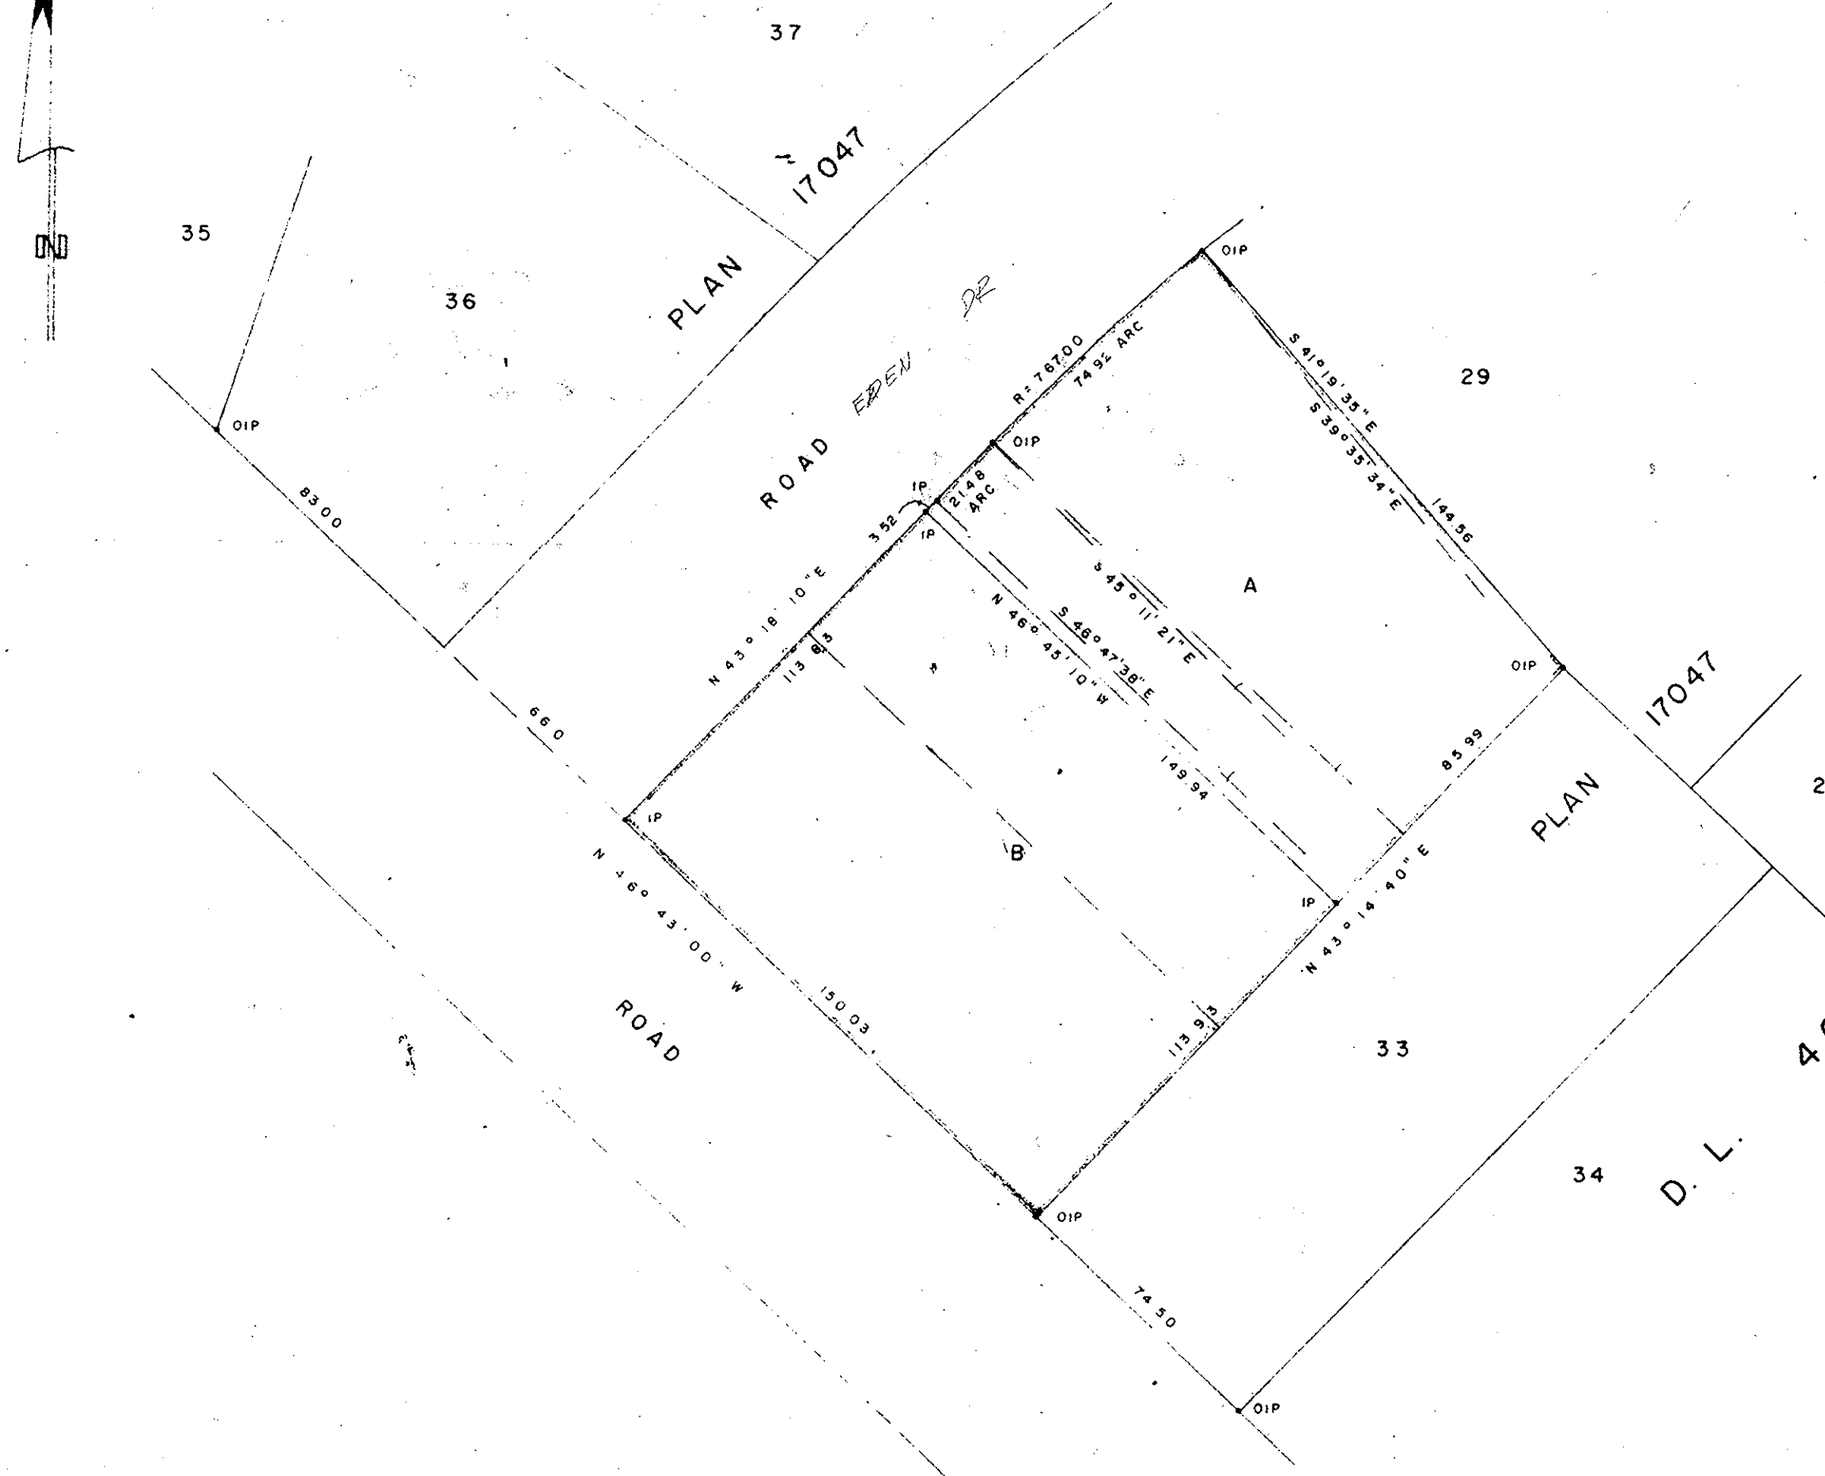

I, DONALD A. DUFFY of the City of Prince George, a British Columbia Land Surveyor, make oath and say that I was present at and did personally superintend the survey represented by this plan and that the survey and plan are correct. The said survey was completed on the 18 day of June, 1975

B.C.L.S.

Sworn before me this 24 day of Nov., 1975

A Commissioner for taking Affidavits for British Columbia.

Approved under the Land Registry Act this 12th day of Nov., 1975

Approving Officer, City of Prince George

This plan lies within the Fraser-Fort George Regional District.

W. D. USHER & ASSOCIATES
LAND SURVEYORS
PRINCE GEORGE — B.C.
Z1 7065