PLAN OF SUBDIVISION OF
PART OF DISTRICT LOT 482,
CARIBOO DISTRICT.

Scale: 1" = 100'

PLAN NO. 22902

DEPOSITED IN THE LAND REGISTRY OFFICE AT PRINCE GEORGE THIS 15 DAY OF September 1976

"E. T. Schooley"
REGISTRAR

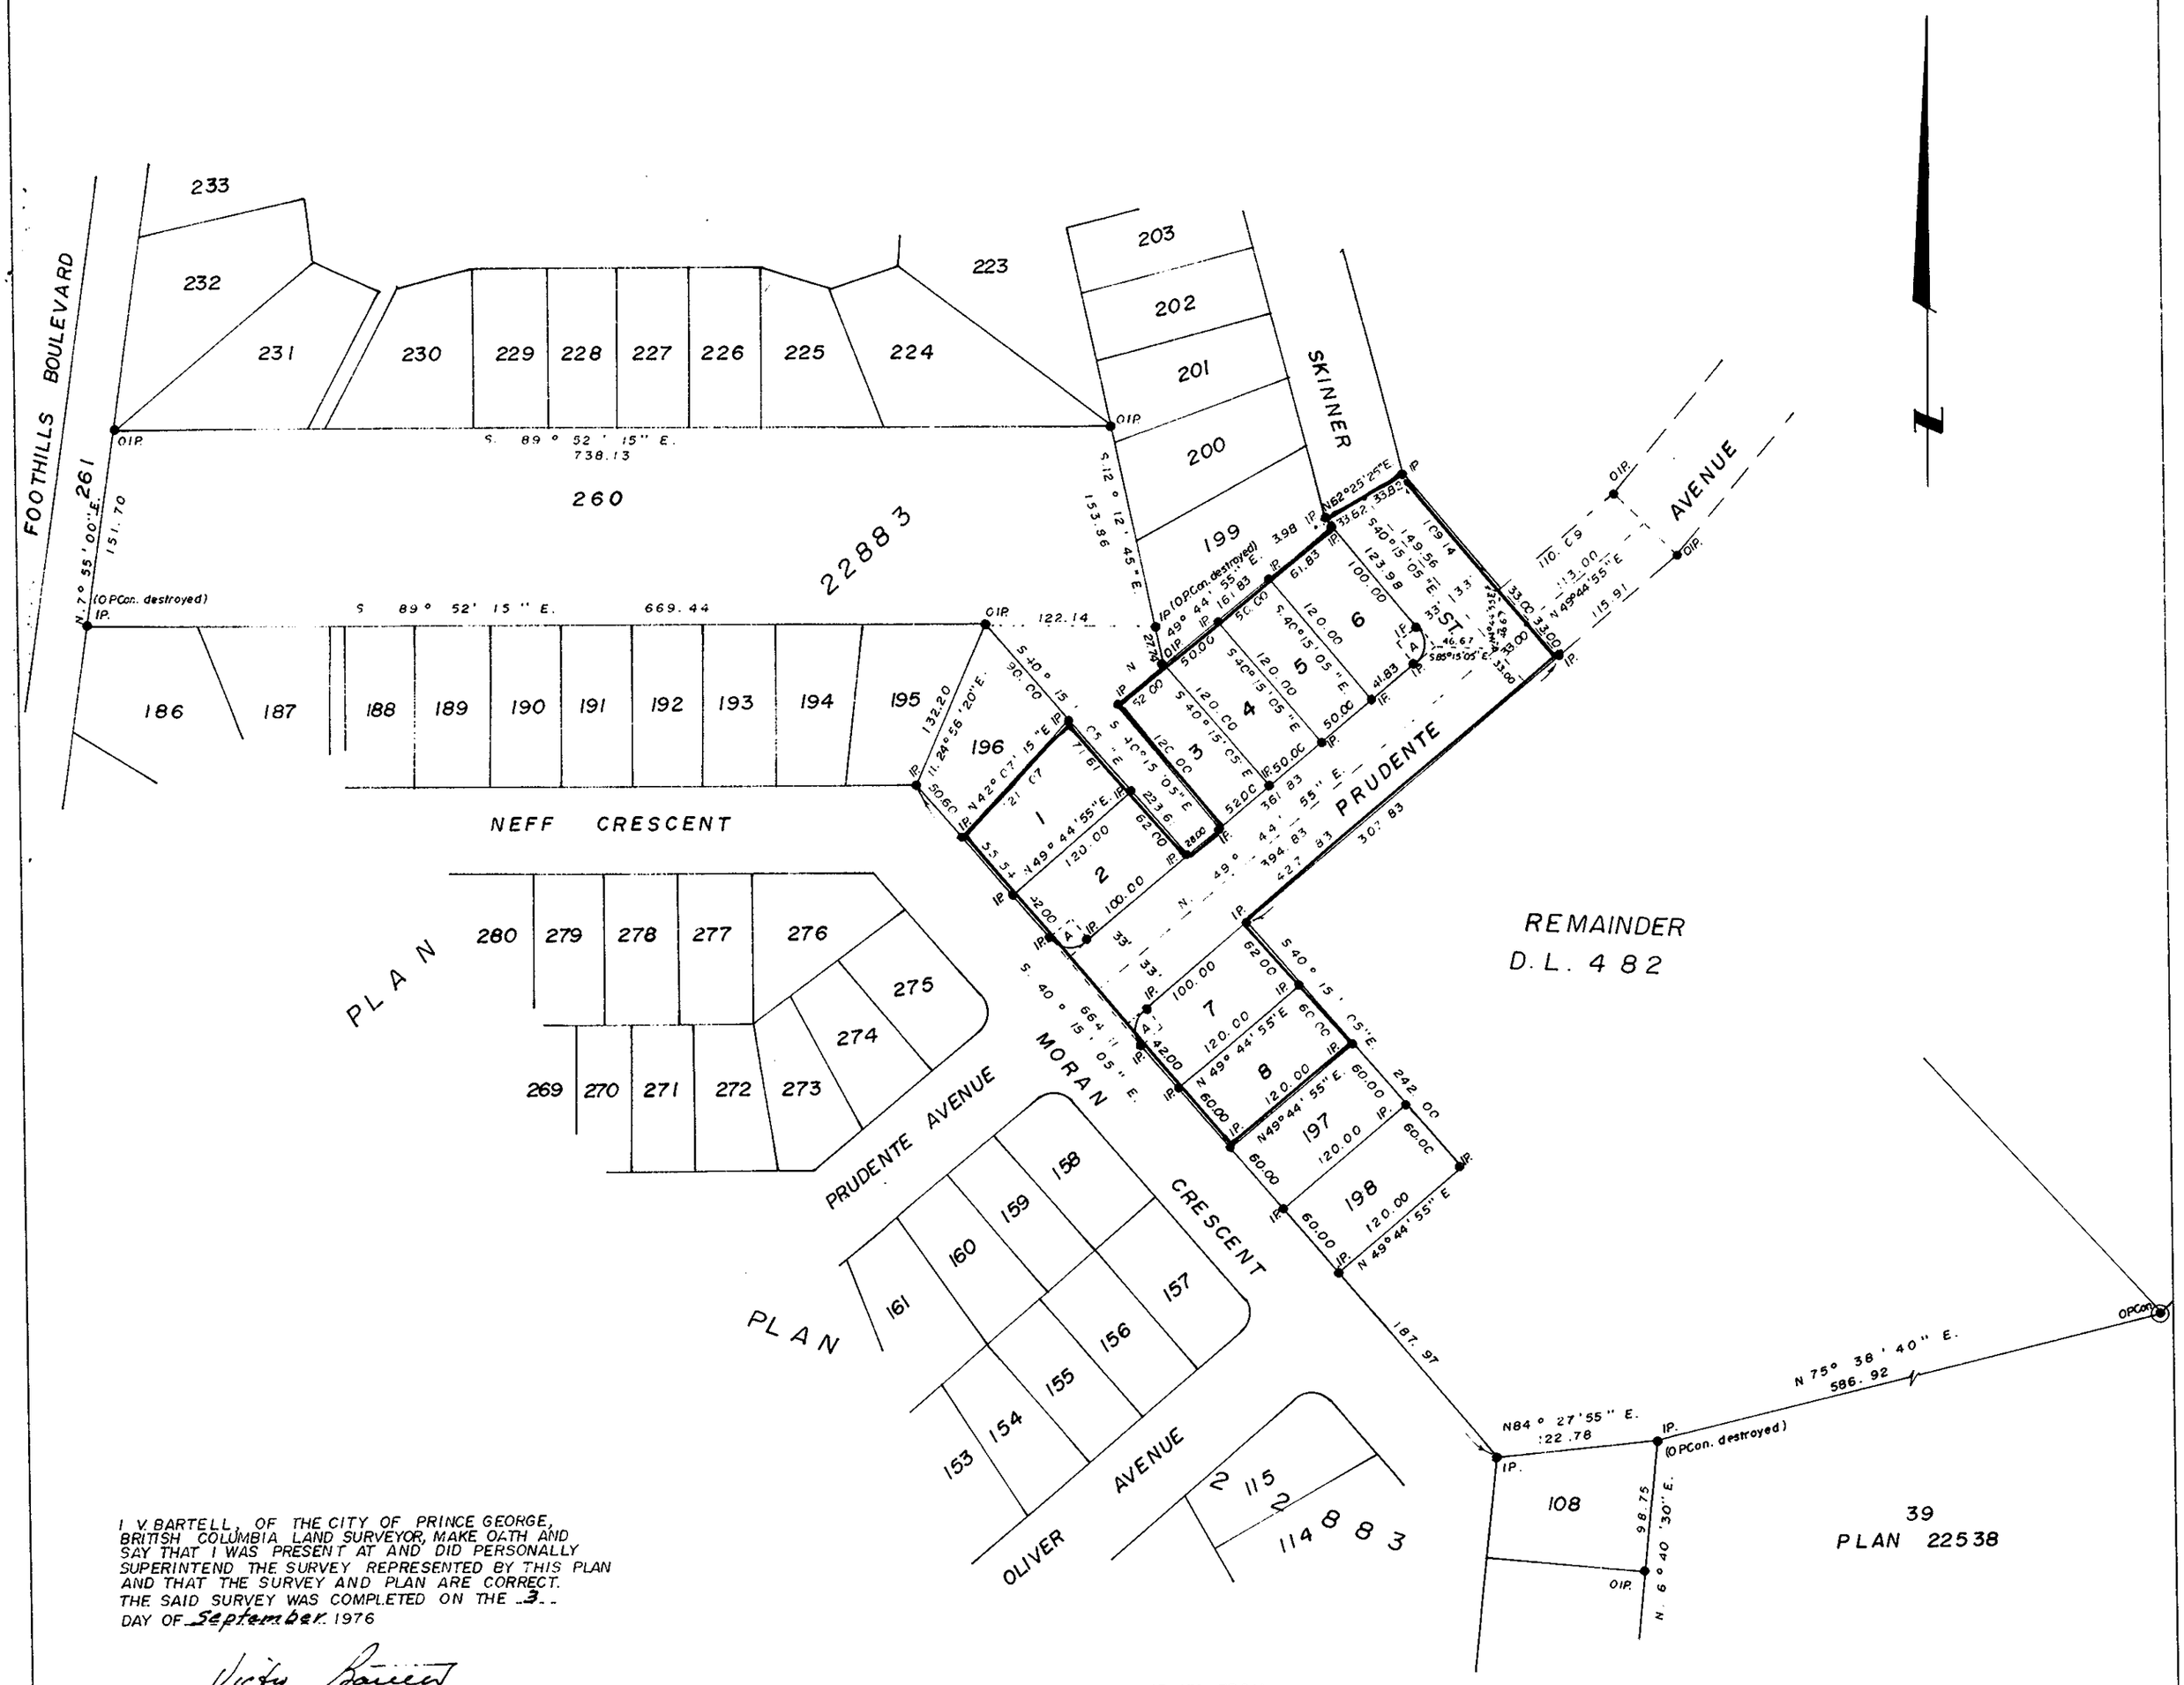

I V. BARTELL, OF THE CITY OF PRINCE GEORGE, BRITISH COLUMBIA LAND SURVEYOR, MAKE OATH AND SAY THAT I WAS PRESENT AT AND DID PERSONALLY SUPERINTEND THE SURVEY REPRESENTED BY THIS PLAN AND THAT THE SURVEY AND PLAN ARE CORRECT. THE SAID SURVEY WAS COMPLETED ON THE 3 DAY OF September 1976

Victor Bartell
V. BARTELL, B.C.L.S.

SWORN BEFORE ME AT PRINCE GEORGE, B.C. THIS 9 DAY OF SEPTEMBER, 1976.

A COMMISSIONER FOR TAKING AFFIDAVITS FOR BRITISH COLUMBIA.

THE SEAL OF THE CITY OF PRINCE GEORGE WAS AFFIXED HERETO IN THE PRESENCE OF:

A/ MAYOR A. Stouble

CITY CLERK

BEARINGS ARE ASTRONOMIC DERIVED FROM PLAN 22883.

● IP... STANDARD IRON POST.
◉ P. Con.... STANDARD POST IN CONCRETE.
O...DENOTES "OLD"

APPROVED UNDER THE LAND REGISTRY ACT THIS 10 DAY OF Sept 1976

APPROVING OFFICER

THIS PLAN LIES WITHIN THE FRASER FORT GEORGE REGIONAL DISTRICT.

AREA WITHIN RED OUTLINE — 2.10 AC.		
CURVE DATA —	A	Δ = 90° 00' 00" R = 20.00 T = 20.00 Arc = 31.42

McWILLIAM, WHYTE, GOBLE, & ASSOCIATES,
B. C. LAND SURVEYORS,
PRINCE GEORGE - KAMLOOPS — SMITHERS.

REF. NO. 74100-25G

D.L. 482