SD-693

PLAN OF SUBDIVISION OF THE REMAINDER OF LOT 1 - PLAN 21351 DISTRICT LOT 2424 CARIBOO DISTRICT - BRITISH COLUMBIA

PLAN Nº 22967

Deposited in the Land Registry Office at Prince George, B.C. this 21 day of October, 1976

"E. T. Schooley"
Registrar

SCALE: 1" = 100'

NOTE: Bearings are astronomic, derived from the East Boundary of Lot 1, Plan 21351.

LEGEND:
- OIP denotes an old iron pinfound.
- IP denotes an iron pin placed on this survey.

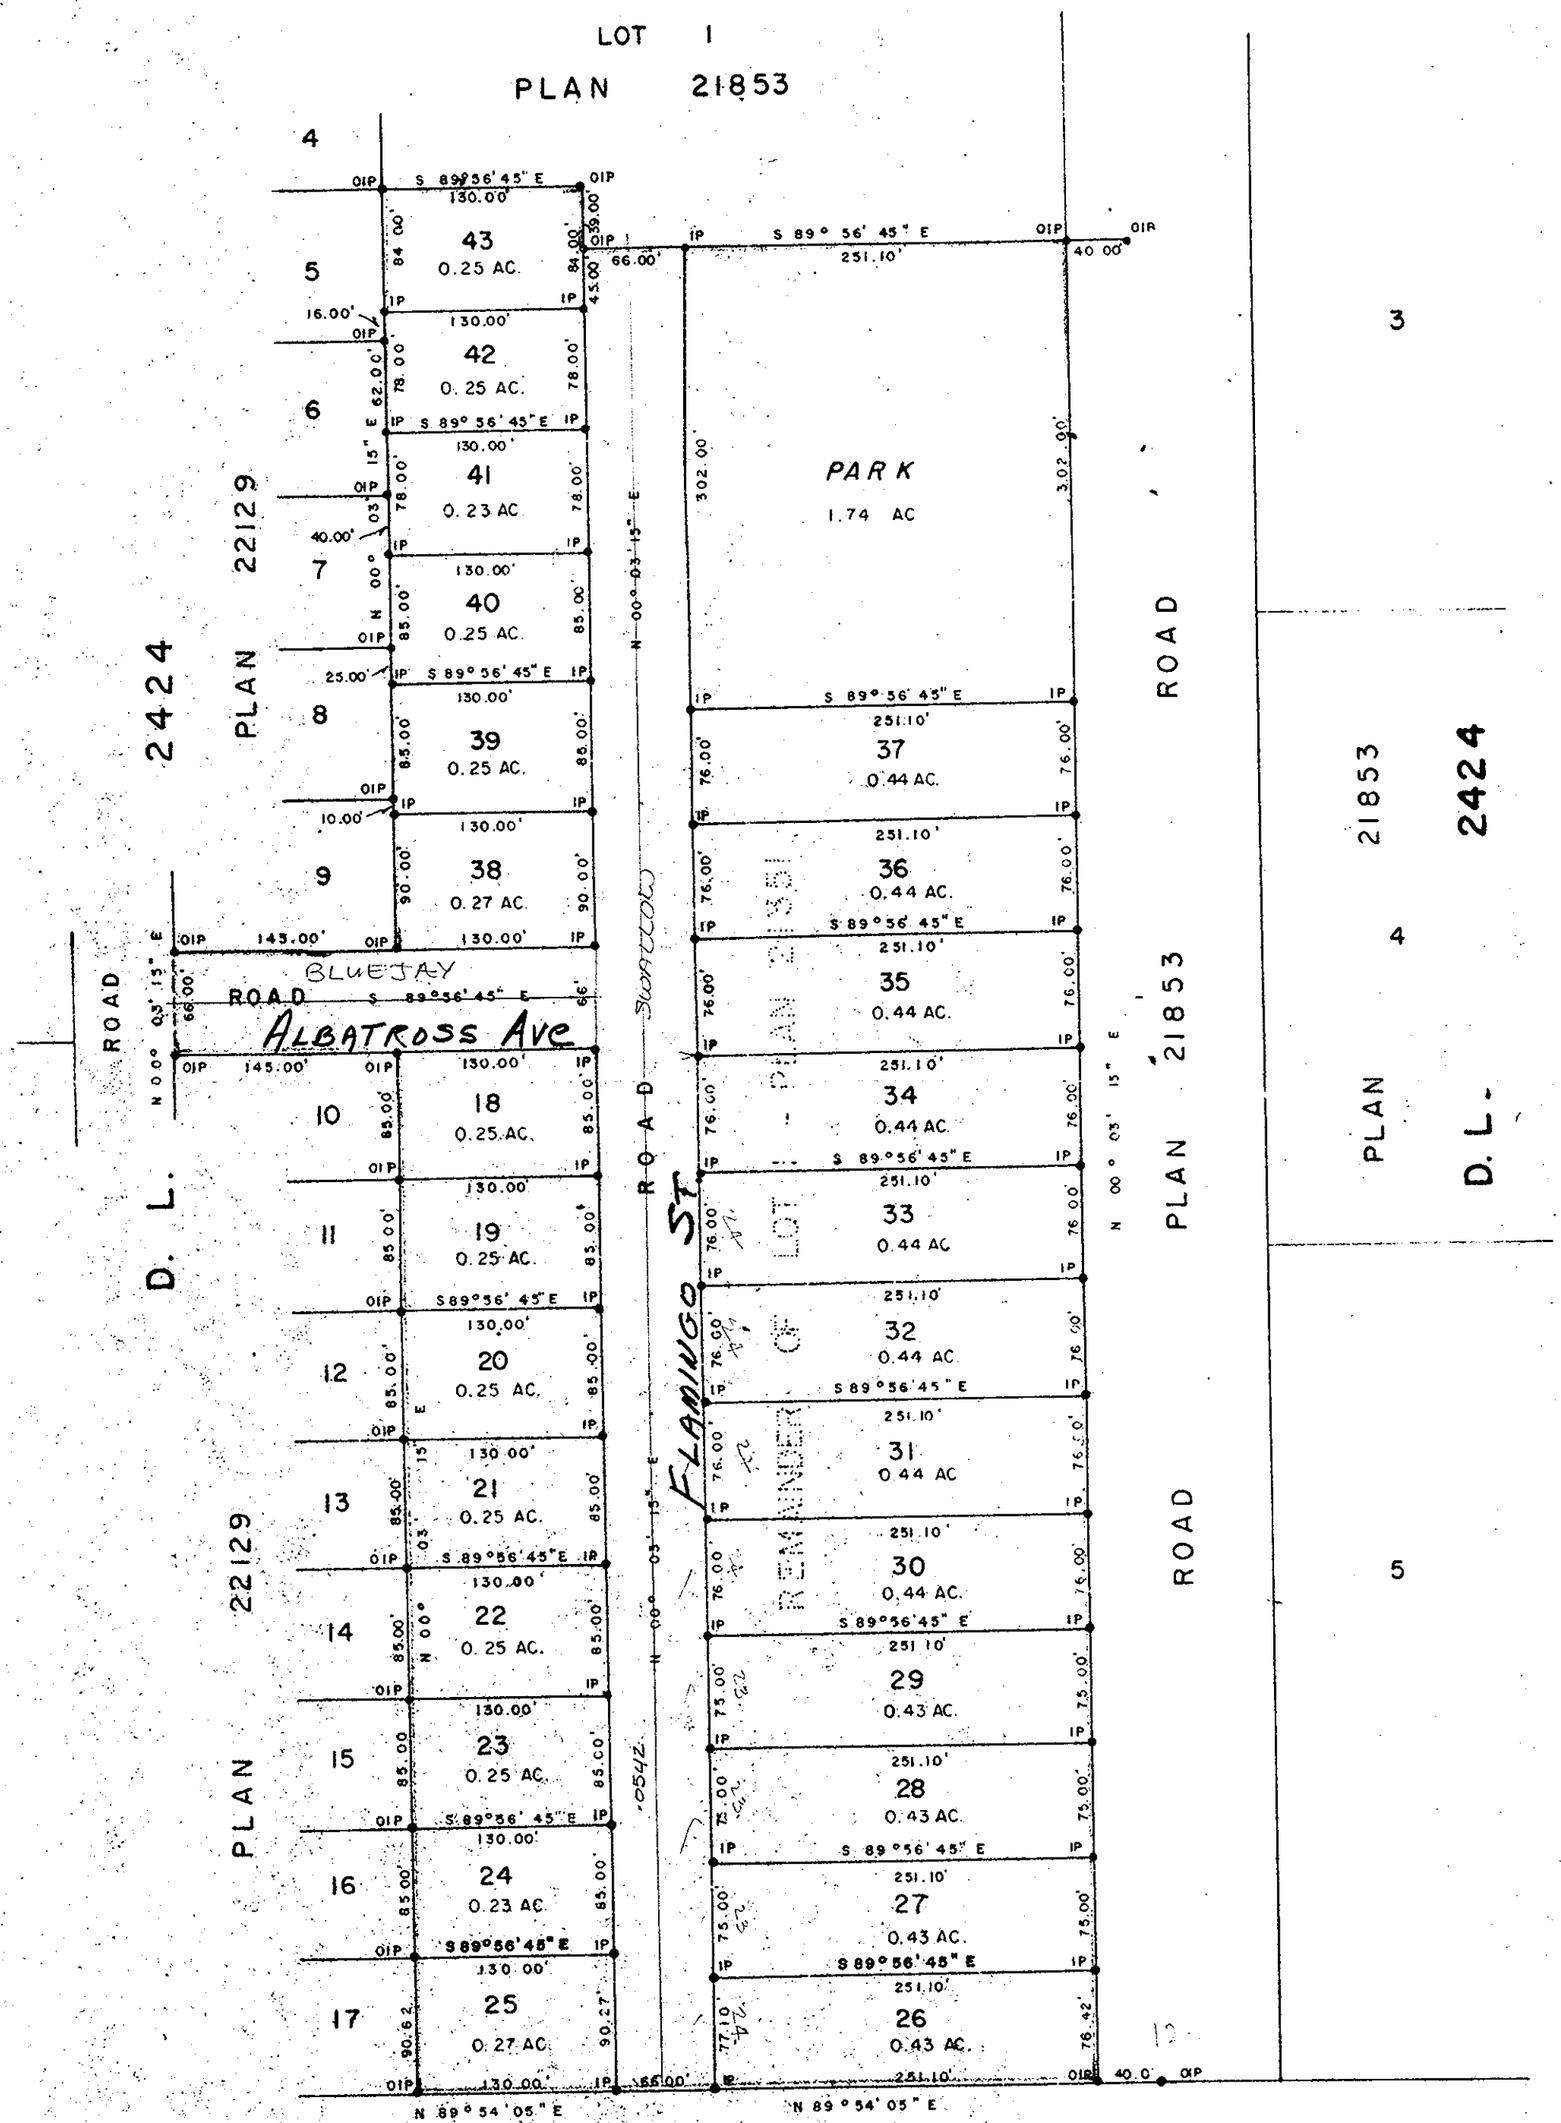

S. W. 1/4 D. L. 2424

I, DONALD A. DUFFY of the City of Prince George, a British Columbia Land Surveyor, make oath and say that I was present at and did personally superintend the survey represented by this plan and that the survey and plan are correct. The said survey was completed on the 6 day of JULY, 1976

B.C.L.S.

Sworn before me this 12 day of SEPT, 1976

A Commissioner for taking Affidavits for British Columbia.

DOMAGALA HOLDINGS LTD.

Ted Domagala

Pres.

Approved under the Land Registry Act this 1st day of OCT, 1976

Approving Officer, City of Prince George.

This plan lies within the Fraser-Fort George Regional District.

W. D. USHER & ASSOCIATES
LAND SURVEYORS
PRINCE GEORGE, B.C.
4887