(JK) L 25

PLAN OF SUBDIVISION OF
LOTS 1, 2 & C, BLOCK 339, PLAN 1268
DISTRICT LOT 343
CARIBOO DISTRICT – BRITISH COLUMBIA

SCALE: 1" = 50'

NOTE: Bearings are astronomic, derived from the west boundary of Maple Street as shown on Plan 1268.

LEGEND: • OIP denotes an old iron pin found.
• IP denotes an iron pin set.

PLAN Nº 2324

Deposited in the Land Registry Office at Prince George, B.C. this 30 day of March, 1977

"F. J. Scherdey"
Registrar

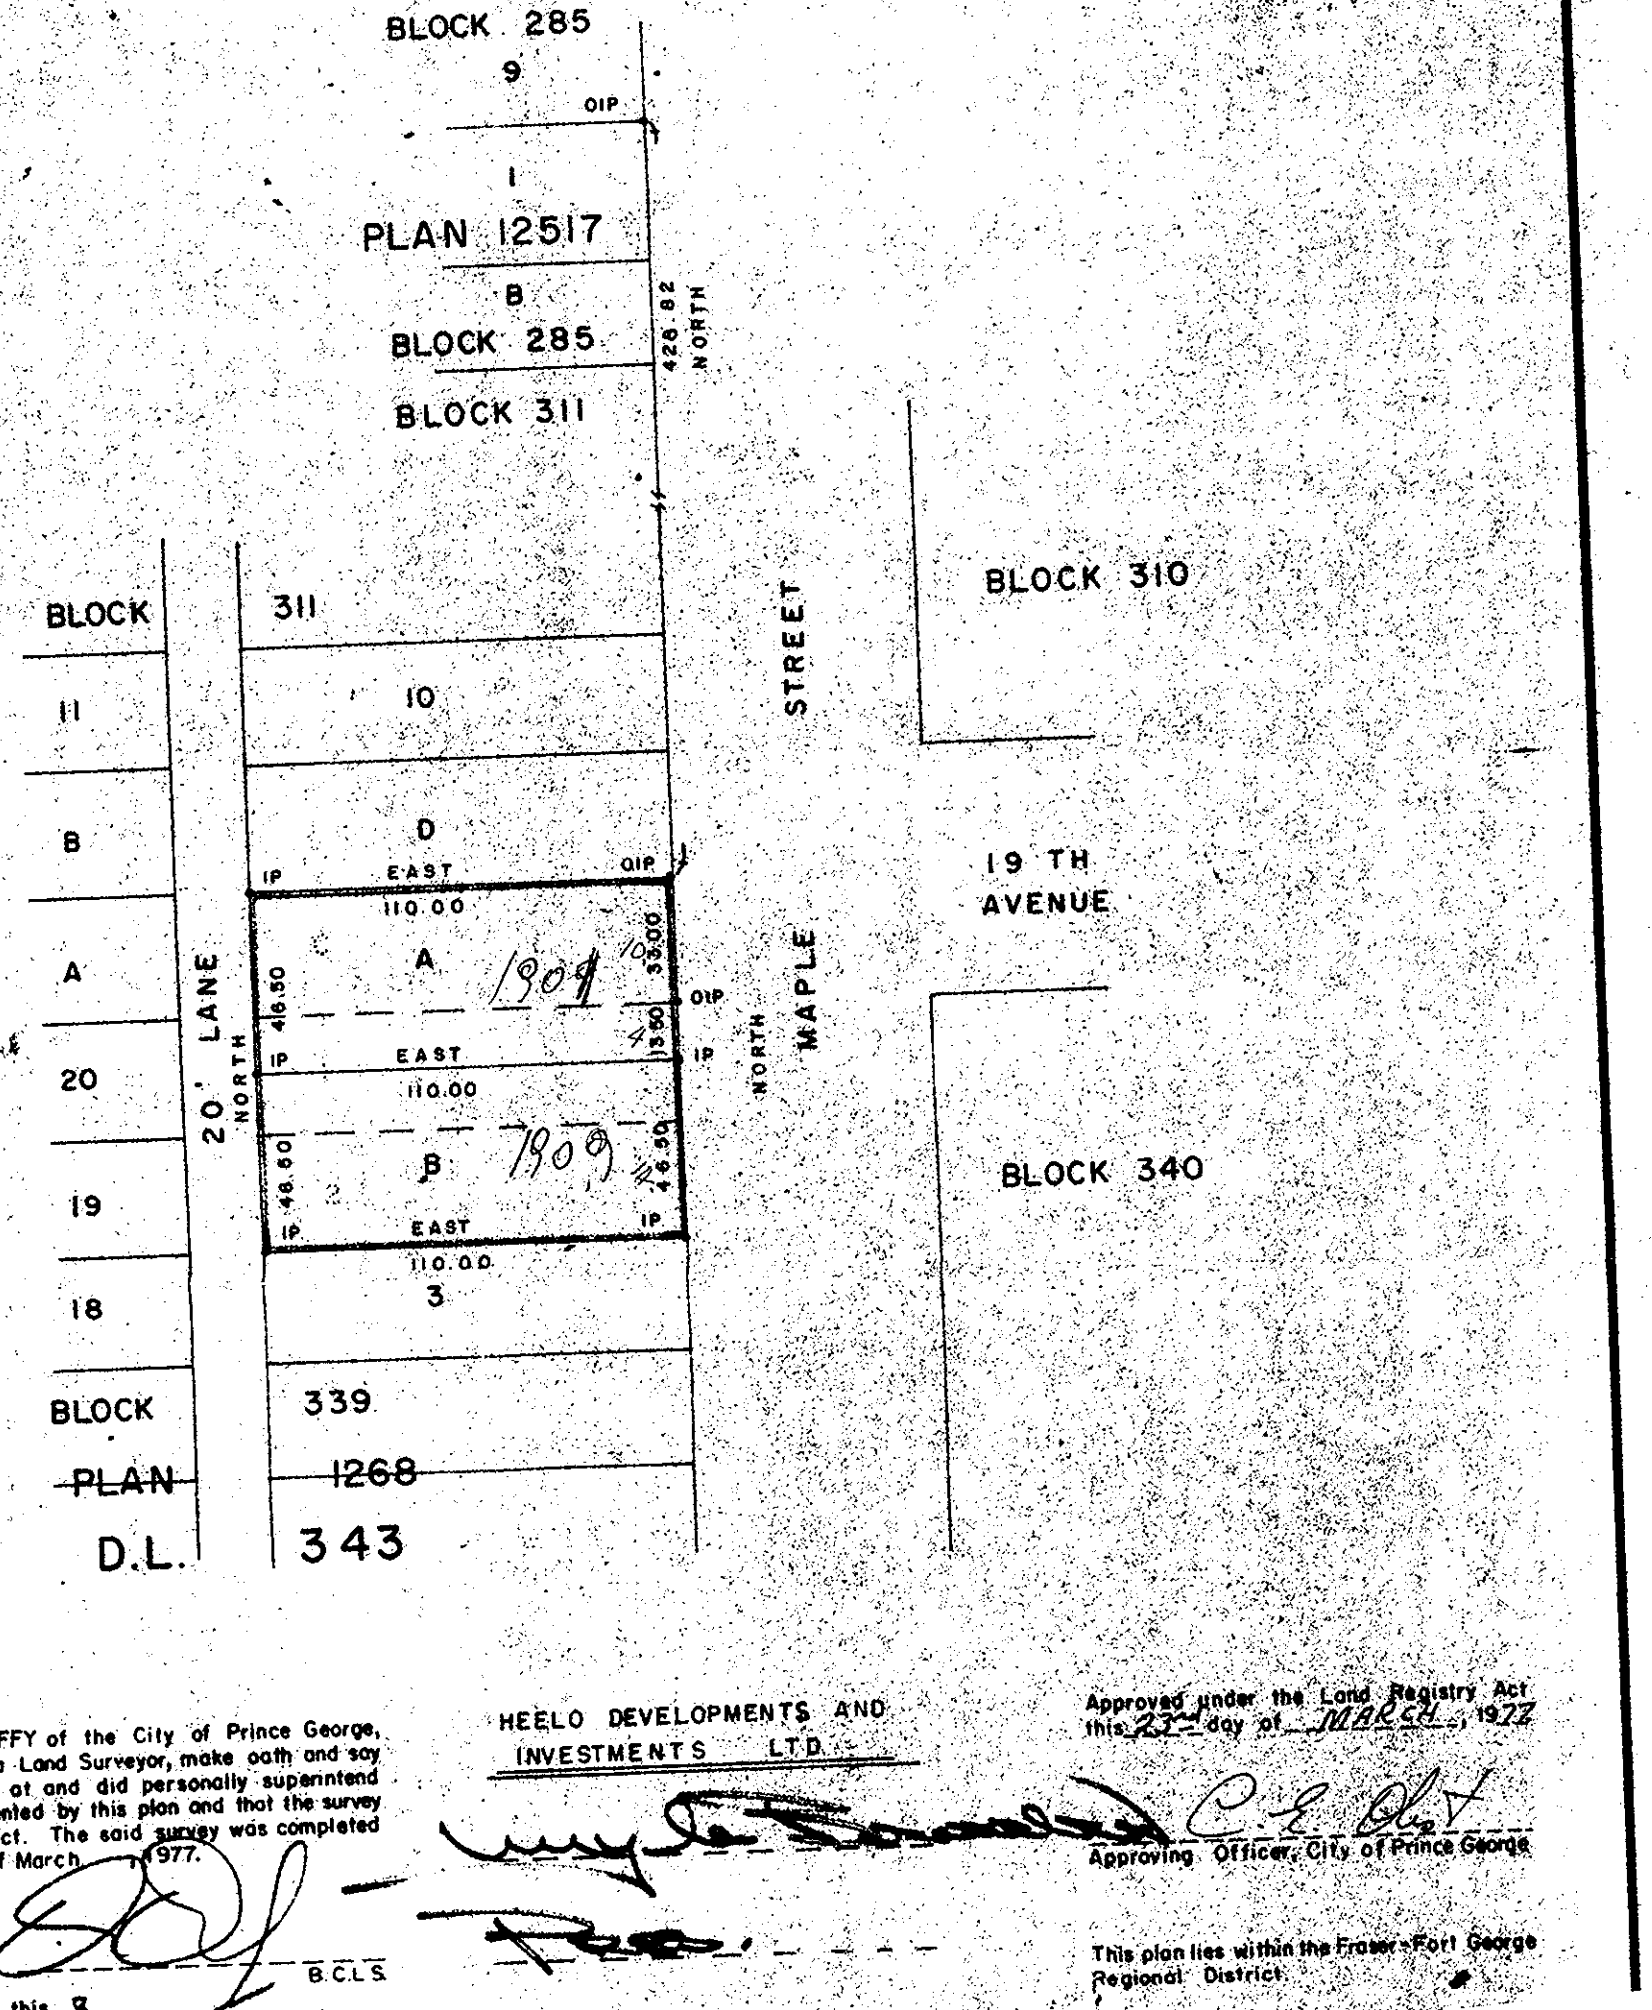

I, DONALD A. DUFFY of the City of Prince George, a British Columbia Land Surveyor, make oath and say that I was present at and did personally superintend the survey represented by this plan and that the survey and plan are correct. The said survey was completed on the 4th day of March, 1977.

B.C.L.S.

Sworn before me this 8
day of MARCH, 1977

A Commissioner

HEELO DEVELOPMENTS AND INVESTMENTS LTD.

Approved under the Land Registry Act this 23rd day of MARCH, 1977

Approving Officer, City of Prince George

This plan lies within the Fraser-Fort George Regional District.