PLAN OF SUBDIVISION OF
LOTS 8, 9 & 10, BLOCK 54, PLAN 1268
DISTRICT LOT 343
CARIBOO DISTRICT – BRITISH COLUMBIA

PLAN Nº 23724

Deposited in the Land Registry Office at Prince George, B.C. this 9 day of DECEMBER, 1977

E.T. SCHOOLEY
Registrar

SCALE: 1 " = 50'

NOTE: Bearings are astronomic, derived from the west boundary of Burden Street as shown on Plan 1268.

LEGEND: ⊙OPCON denotes an old concrete monument found.
• OIP denotes an old iron pin found.
• IP denotes an iron pin set.
WT denotes witness.

HM HC

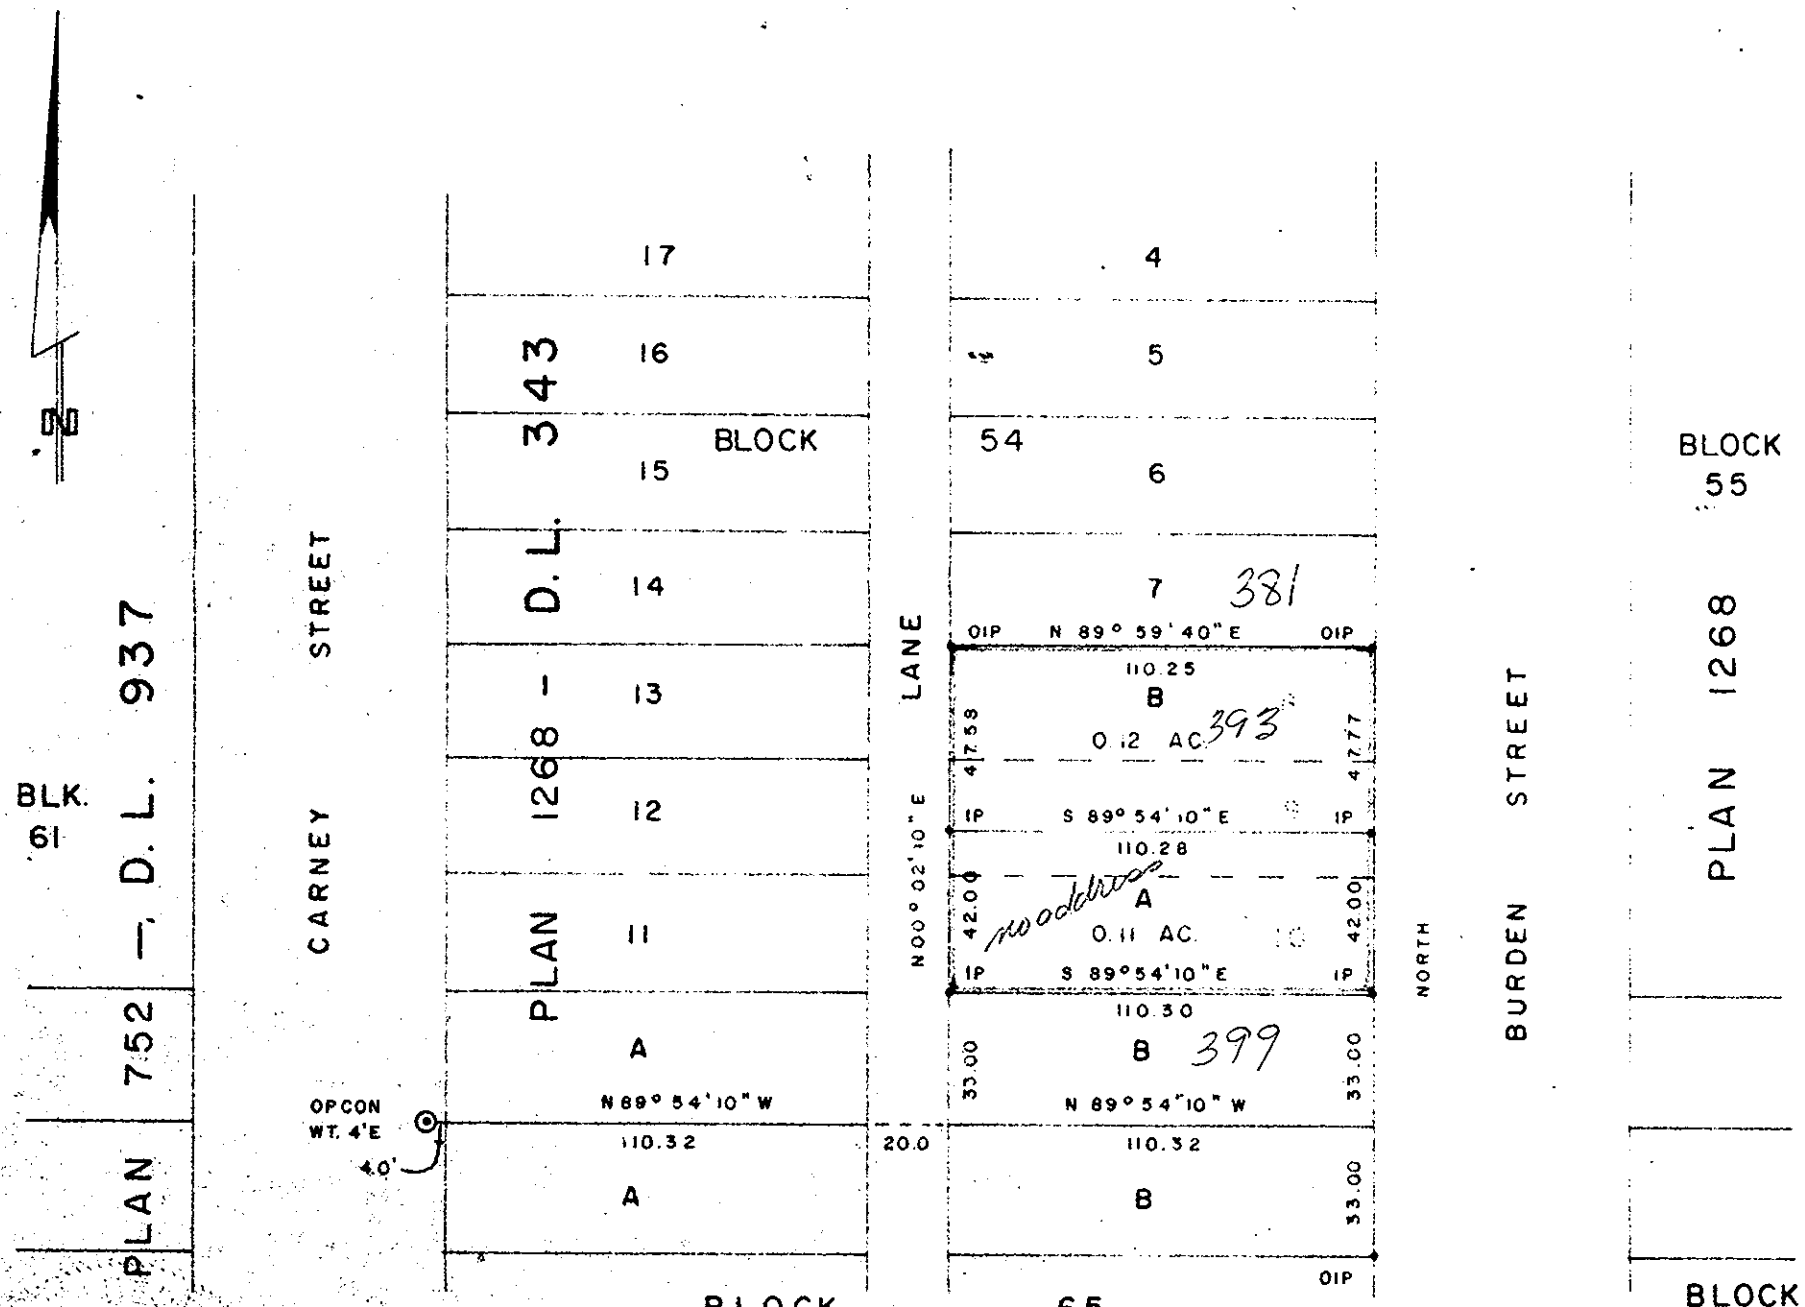

REAPPROVED
This 14 day of SEPT., 1977

Approving Officer, City of Prince George

I, DONALD A. DUFFY of the City of Prince George, a British Columbia Land Surveyor, make oath and say that I was present at and did personally superintend the survey represented by this plan and that the survey and plan are correct. The said survey was completed on the 6 day of APRIL, 1977

B.C.L.S.

Sworn before me this 2 day of APRIL, 1977

A Commissioner for taking Affidavits for British Columbia.

S. J. HENRY ENTERPRISES LTD.

INLAND TRUST AND SAVINGS CORPORATION LIMITED

INLAND TRUST COMPANY

President

Secretary

Approved under the Land Registry Act this 22nd day of APRIL, 1977

Approving Officer, City of Prince George

This plan lies within the Fraser-Fort George Regional District.

W. D. USHER & ASSOCIATES
LAND SURVEYORS
PRINCE GEORGE – B.C.
JJ 67 8516