PLAN OF SUBDIVISION OF PART OF
LOT 1, PLAN 21159
DISTRICT LOT 1574
CARIBOO DISTRICT — BRITISH COLUMBIA

PLAN No. 23248

Deposited in the Land Registry Office at Prince George, B.C. this 21 day of DECEMBER, 1977

E.T. SCHOOLEY
Registrar

SCALE 1" = 100'

NOTE Bearings are astronomic, derived from the north boundary of Lot 1, Plan 21159 as shown on Plan 23248.

LEGEND "OIP denotes an old iron pin found.
"IP denotes an iron pin set.

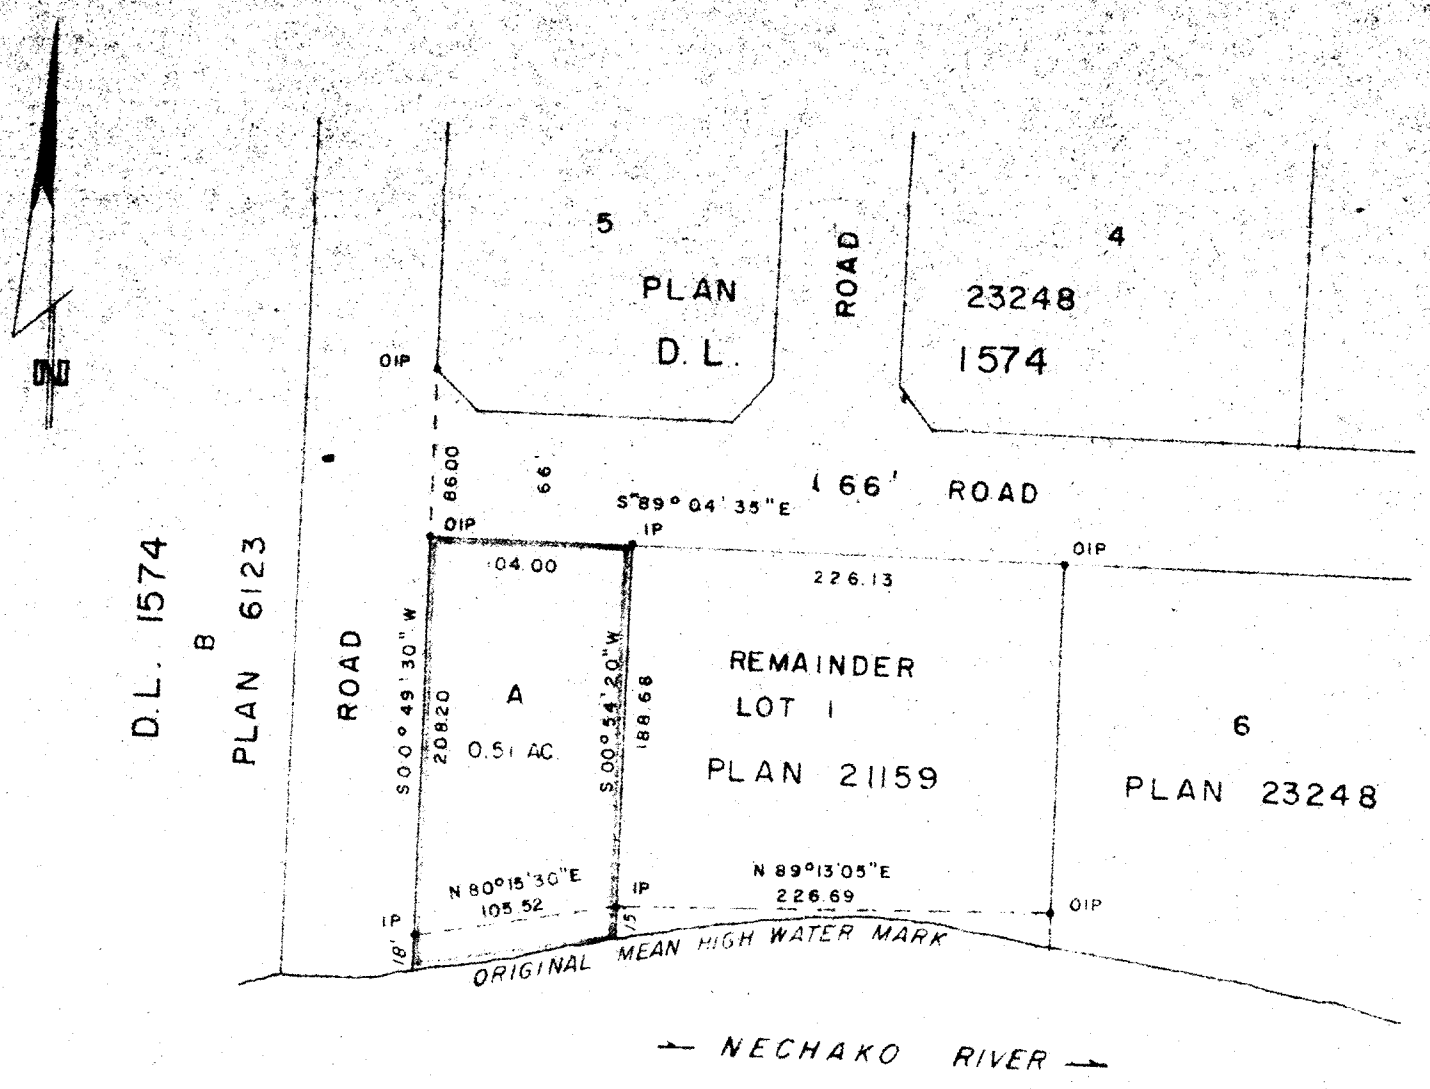

I, DONALD A. DUFFY of the City of Prince George, a British Columbia Land Surveyor, make oath and say that I was present at and did personally superintend the survey represented by this plan and that the survey and plan are correct. The said survey was completed on the 26 day of Oct., 1977

B.C.L.S.

Sworn before me this 6 day of DEC., 1977

A Commissioner for taking Affidavits for British Columbia

Owner

Witness

Owner

Witness Kay Atkinson

Approved under the Land Registry Act this 5th day of DEC., 1977

Approving Officer, City of Prince George

This plan lies within the Fraser-Fort George Regional District.

W. D. USHER & ASSOCIATES
LAND SURVEYORS
PRINCE GEORGE — B.C.